Town and Country Planning Act 1990
Householder Planning Application

Use this form to apply for planning permission to extend or alter your house or flat, to build a garage or other structure on your property or to create access for a vehicle onto a classified road (please read note 9).

Please read the notes before you fill in this form.

1 Please give the address of the property to be altered or extended

85 The Crescent

Southwick

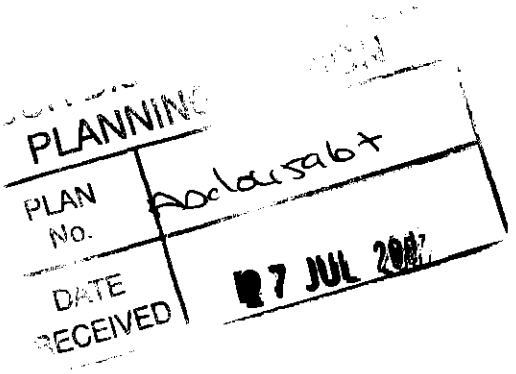

2 Type of property

Semi-detached House

3 Please describe the development you are applying for.

Demolition of existing conservatory and erection of new single storey rear extension

4 Applicant (in block capitals)

Name

Mr & Mrs

Chart

Address

85 The Crescent

Southwick

WEST SUSSEX

Telephone

[redacted]

Fax

Email

Agent (if any)

Full Name

Rex Adams

Address

16 Greenacres

SHOREHAM BY SEA

West Sussex

BN43 5WY

Telephone

01273 467297

07971375739

Fax

Email

rex.adams@ntlworld.com

5 Please enclose four copies of this form and four sets of plans.
Please number your plans and write the numbers and scales against the titles here.

	Plan Number	Scale
Location Plan	Loc	1:1250
Block Plan	Loc	1:500
Floor Plan	07227-01	1:50
Elevations	07227-01	1:100
Other		

6 Will the development involve cutting down any trees? No
If "Yes", please show these clearly on the block plan.

7 Will the development (including any new or altered access) affect a public footpath or any other public right of way? No

8 Does this application require a fee? Yes
(See note 3)

If "No", please choose the option that applies
(See note 3)

If "Yes", please state the fee enclosed £ 135
(See note 4)

Signature: [redacted] **Date:** 26/7/07

Please print your name: R. ADAMS

Certificate under Article 7 of the Town and Country Planning (General Development Procedure) Order 1995

If anyone else owns the land or part of it, you must fill in Certificate B, which you can get from the Planning Section. You must also tell the owner of the land about this application by serving a notice on them. If you own all of the land, you must fill in Certificate A below.

Certificate A

I confirm that:

- Nobody except the applicant was an owner of any part of the land involved at the beginning of the period of 21 days before the date of this application; and
- none of the land this application relates to is an agricultural holding or part of an agricultural holding.

Signature: [redacted] **Date:** 26/7/07.

Please print your name: R. ADAMS

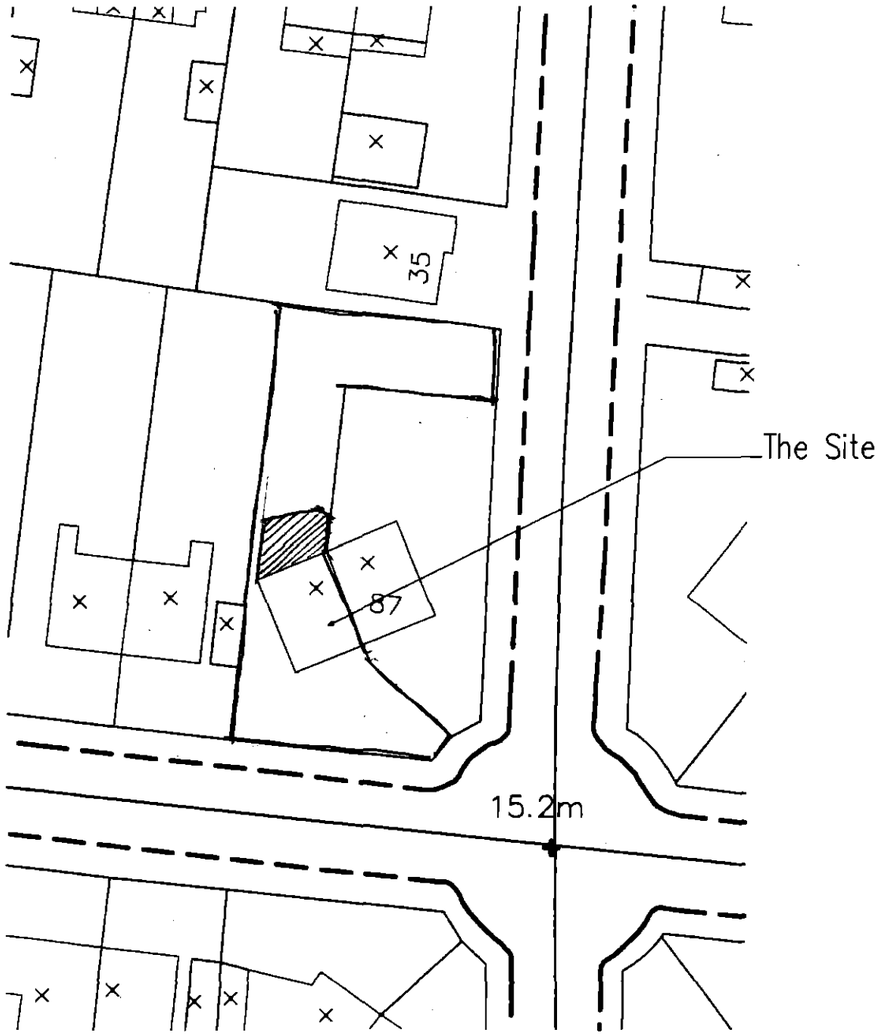

Block Plan 1:500

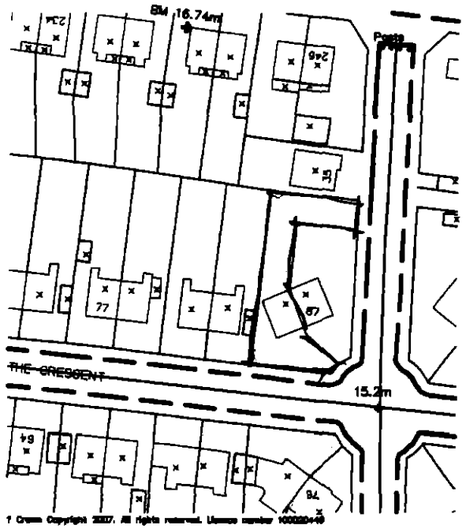

PLANNING
PLAN No. Prodousa107
DATE RECEIVED 27 JUL 2007

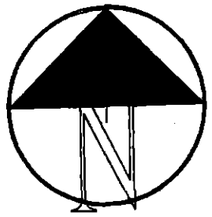

Location Plan 1:1250

Copyright of:
RJA Planning & Building Consultants
16 Greenacres
Shoreham-By-Sea
West Sussex
BN43 5WY

Tel: 01273 467297
Fax: 01273 467297
Email: rsw@rjapbc.co.uk

Project:
85 The Crescent
Southwick
West Sussex

Title:
Location & Block Plans
As Proposed

Client:
Mr & Mrs Chart

Scale:
1:1250,1:500

Date:

Drawn:

Drg. No. Loc

Rev'n

DO NOT SCALE FROM THIS DRAWING



North

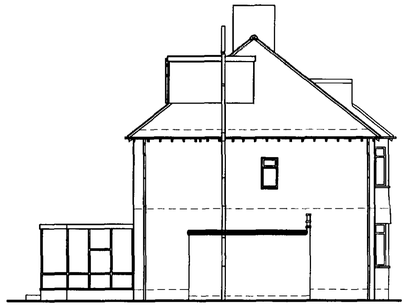

West

Existing Elevations



North

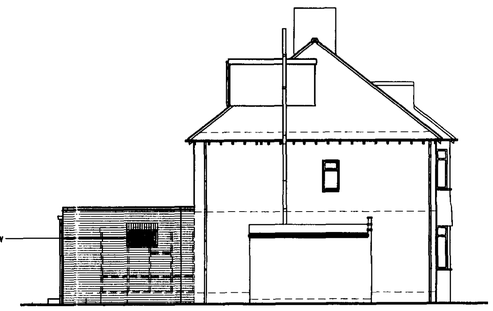

West

Proposed Elevations

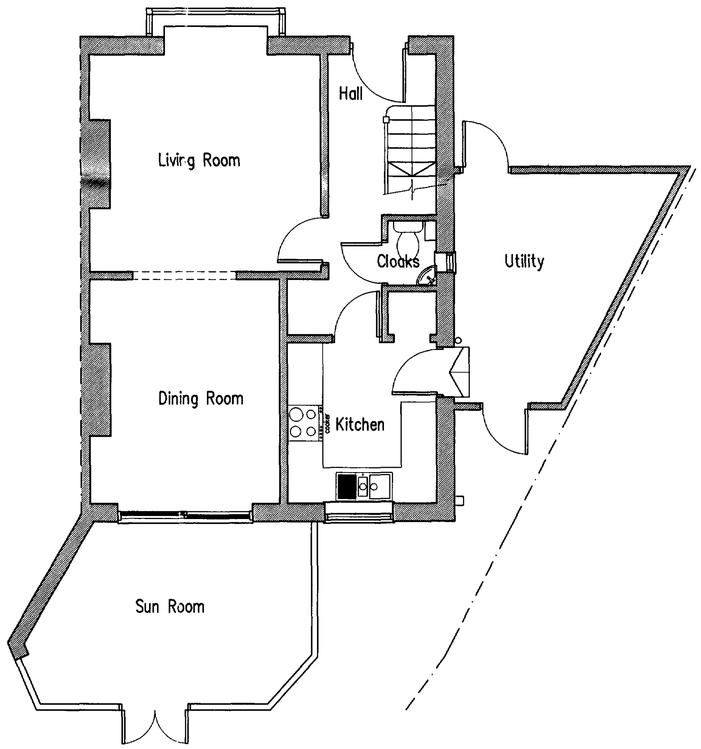

Existing Ground Floor Plan

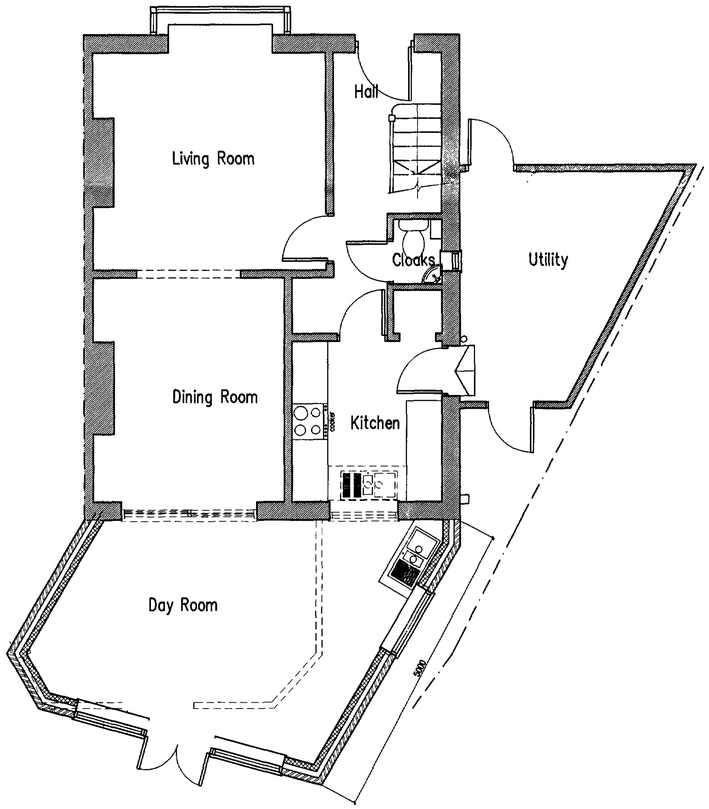

Proposed Ground Floor Plan

PLANNING
Application
07 JUL 2007

A 23.07.07 Clients requirements added

Proposed Extension At 85 The Crescent, Southwick, West Sussex

RJA Planning & Building Consultants Ltd.
16 Greenacres
Shoreham-By-Sea
West Sussex
BN43 5WY

t/f: 01273 467297 mob: 07971 375739
e: rex.adams@ntlworld.com

PROJECT: 85 The Crescent, Southwick, West Sussex
DRAWING TITLE: Floor Plans & Elevations
CLIENT: Mr. & Mrs. Chart
DWG NO: 07227-01
REVISION: A
SCALE: 1:50, 1:100
DATE: 02.07.07
DRAWN: rex