DO NOT SCALE FROM THIS DRAWING

1m 2m 3m 4m 5m 6m 7m 8m 9m 10m
1:50 Scale Bar

10m 20m 30m 40m 50m
1:1250 Scale Bar

Rear dormer Permitted Development calculation:
5.30m x 2.60m x 4.30m / 2 = 29.62m3
Therefore OK

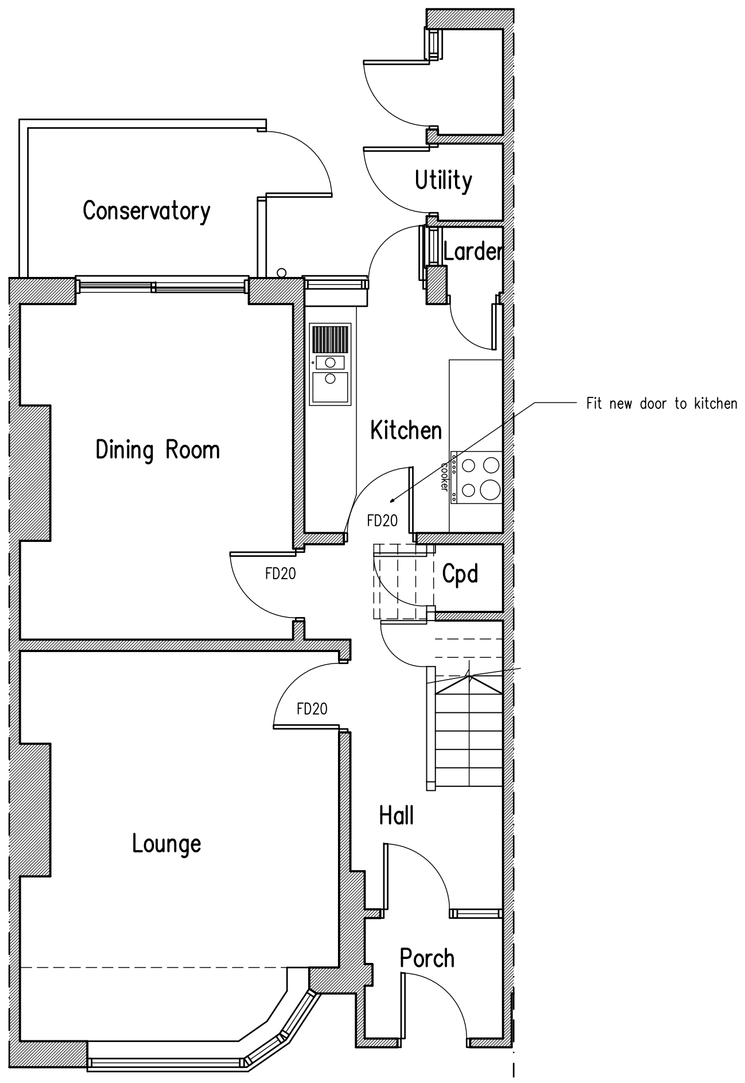

Ground Floor Plan

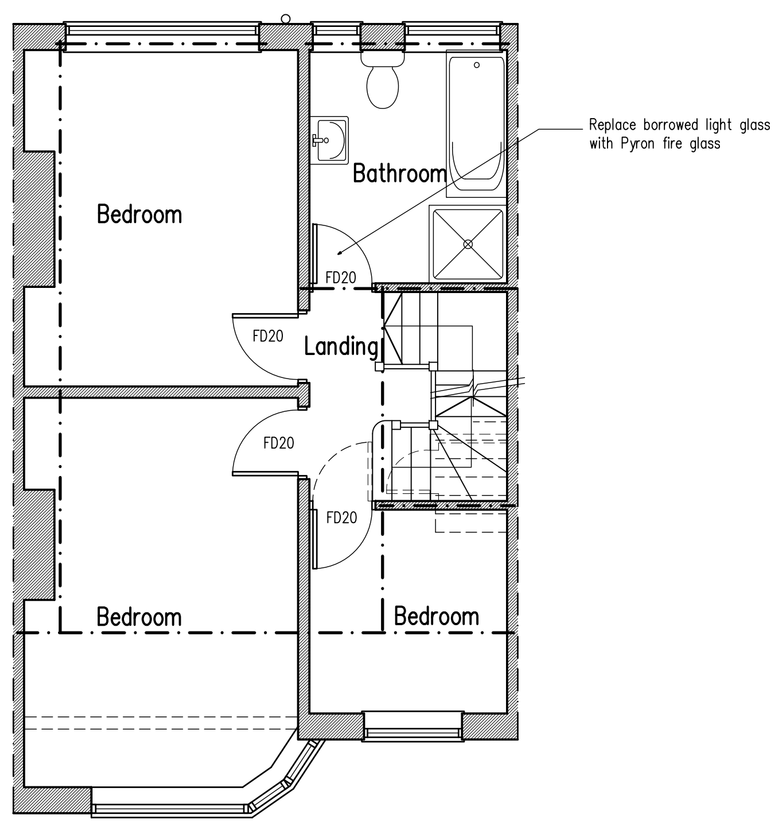

First Floor Plan

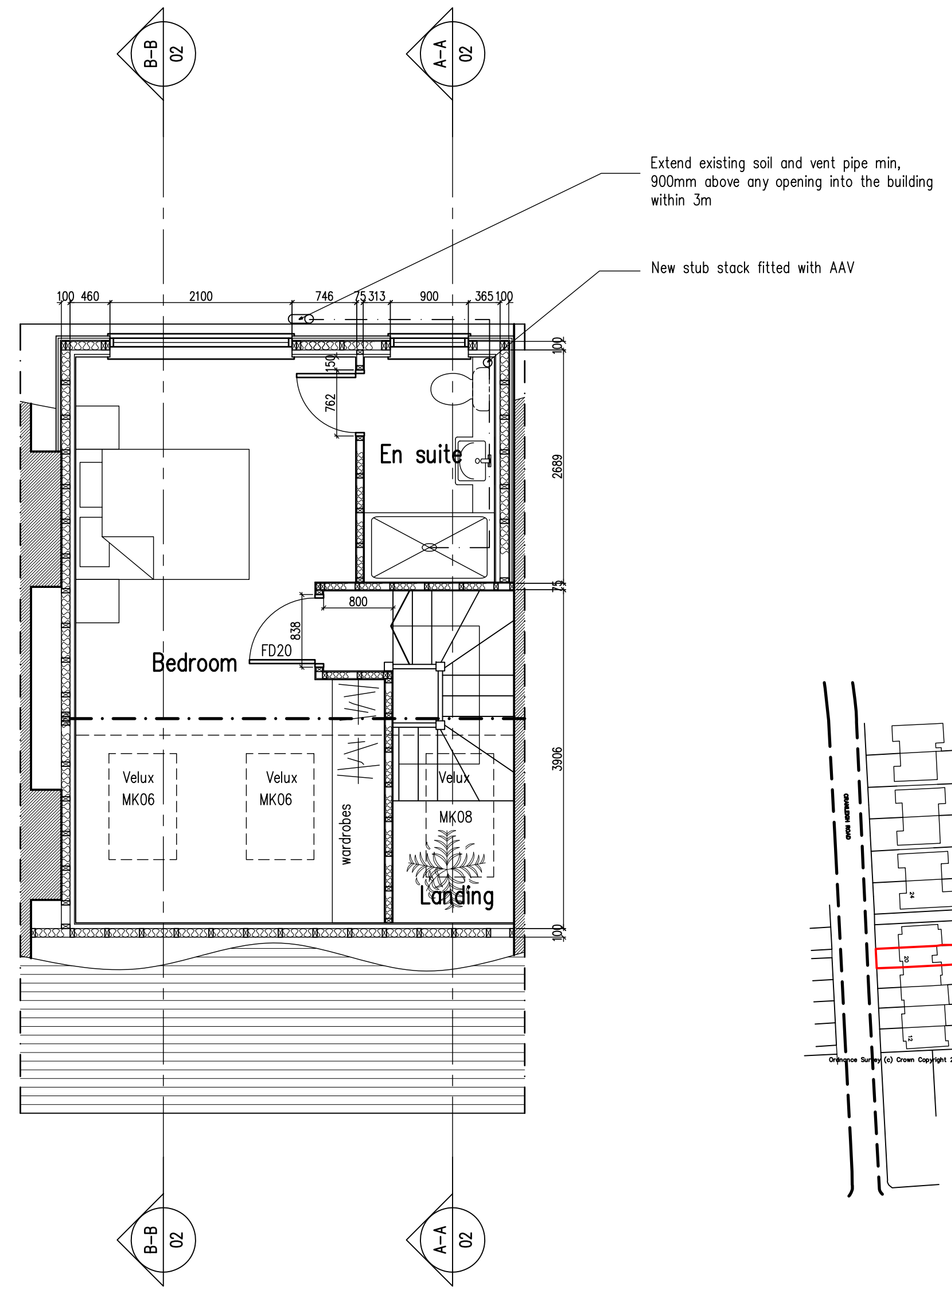

Second Floor Plan

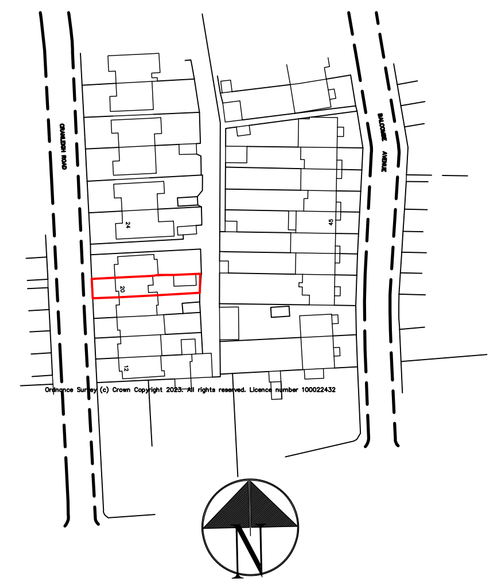

Location Plan 1:1250

B	24.04.23	Engineer's details added
A	27.03.23	Client requirements added

Proposed Conversion Of Roof Space at: 20 Cranleigh Road, Worthing BN14 7QN

rja Planning & Building Consultants Ltd.
9 Sea Spray Avenue
Shoreham-By-Sea
West Sussex BN43 5PR
t: 01273 467297 mob: 07971 375739
e: rex@rjapbc.co.uk web: www.rjapbc.co.uk

Chartered Institute of Architectural Technologists

PROJECT: 20 Cranleigh Road, Worthing BN14 7QN
DRAWING TITLE: Proposed Floor Plans
CLIENT: Mr and Mrs S. Bishop
DWG NO: 23925–01
REVISION: B
SCALE: 1:50
DATE: 24.03.23
DRAWN: rex