DO NOT SCALE FROM THIS DRAWING



West Elevation

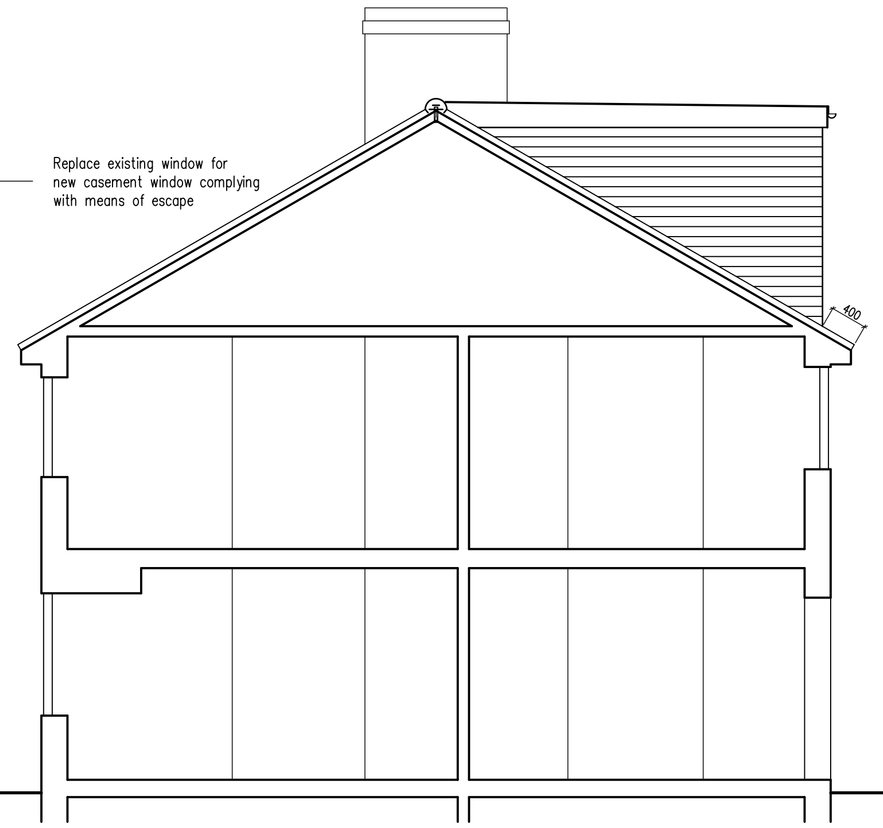

South Elevation



East Elevation

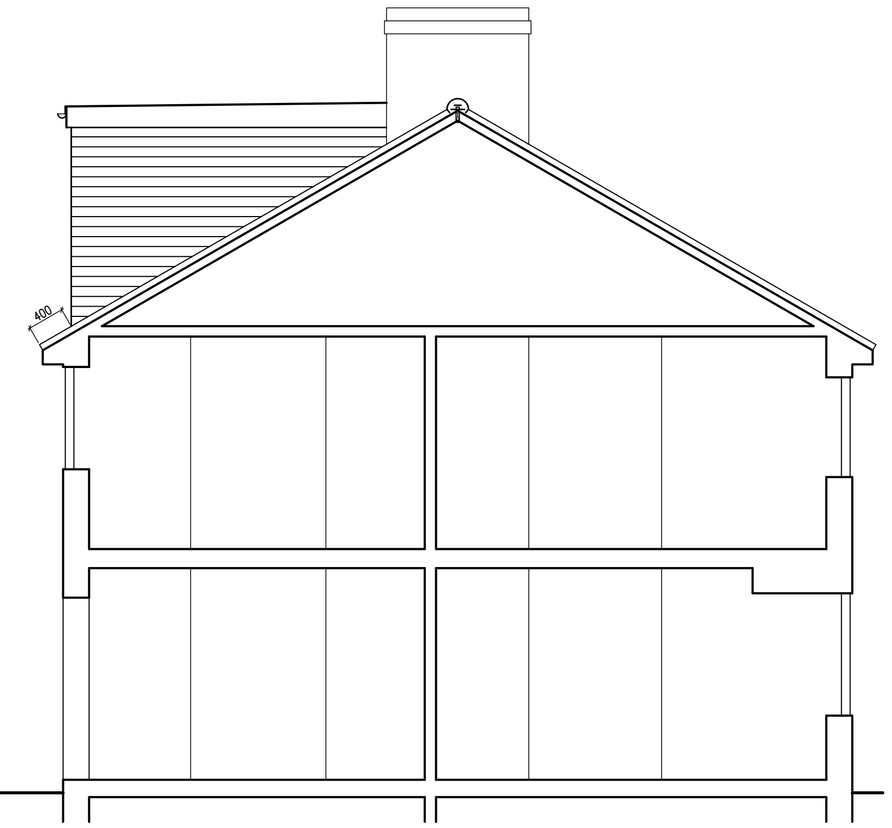

North Elevation

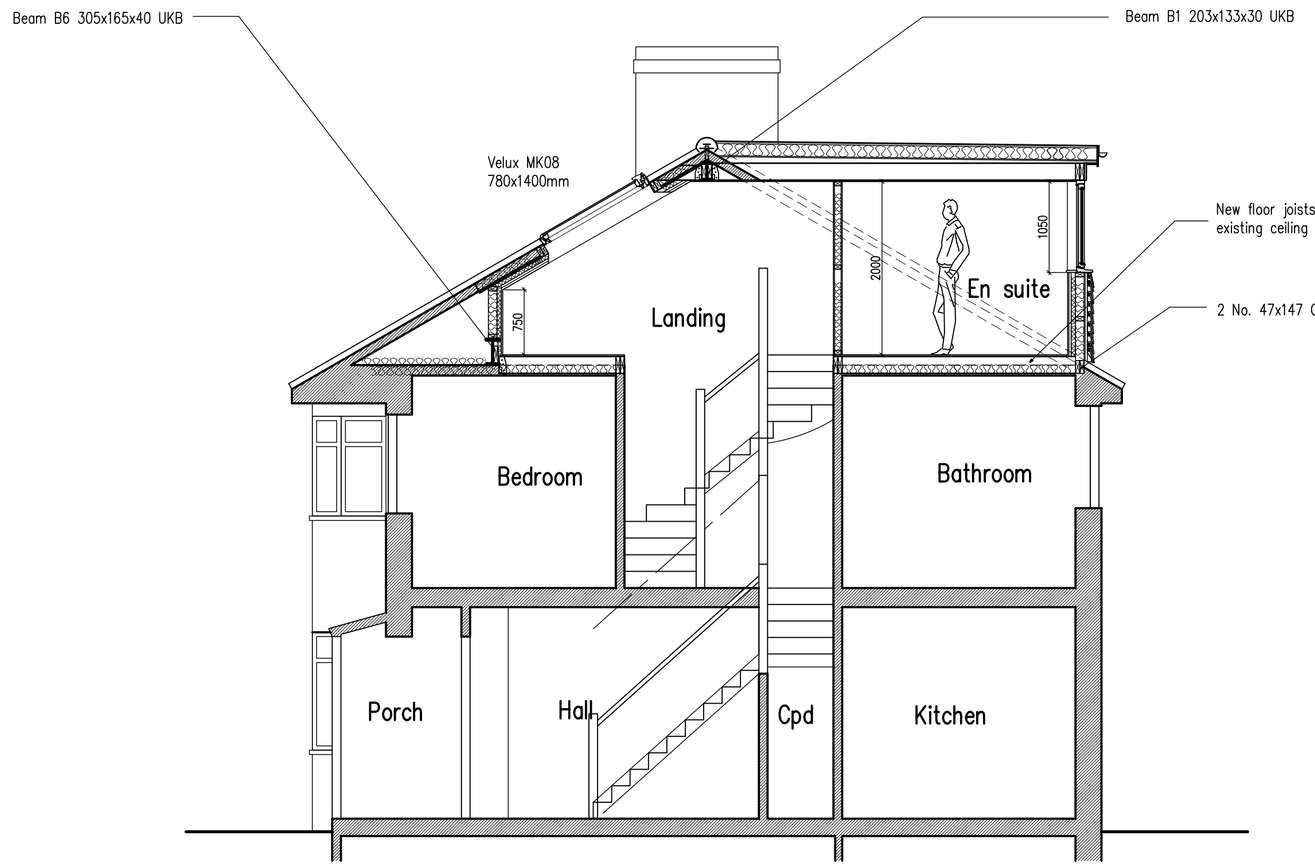

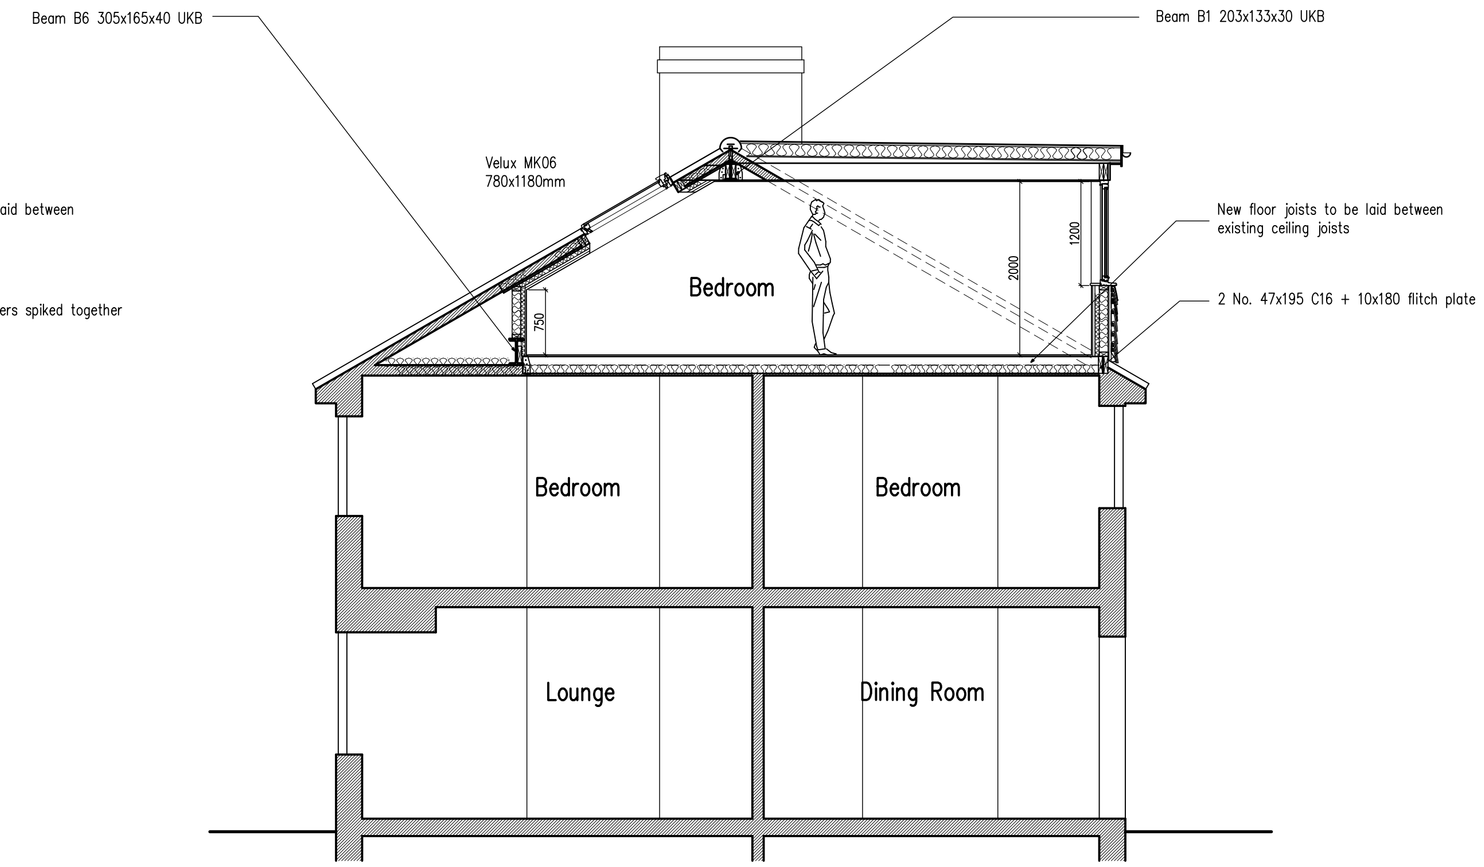



C	25.04.23	Planning requirements added
B	24.04.23	Engineer's details added
A	27.03.23	Client requirements added

Proposed Conversion Of Roof Space at: 20 Cranleigh Road, Worthing BN14 7QN

rja Planning & Building Consultants Ltd.
9 Sea Spray Avenue
Shoreham-By-Sea
West Sussex BN43 5PR
t: 01273 467297 mob: 07971 375739
e: rex@rjapbc.co.uk web: www.rjapbc.co.uk

Chartered Institute of Architectural Technologists

PROJECT: 20 Cranleigh Road, Worthing BN14 7QN

DRAWING TITLE: Proposed Elevations & Sections

CLIENT: Mr and Mrs S. Bishop

DWG NO: 23925-02

REVISION: C

SCALE: 1:50

DATE: 24.03.23

DRAWN: rex