DO NOT SCALE FROM THIS DRAWING

1m 2m 3m 4m 5m 6m 7m 8m 9m 10m

1:50 Scale Bar



West Elevation



East Elevation

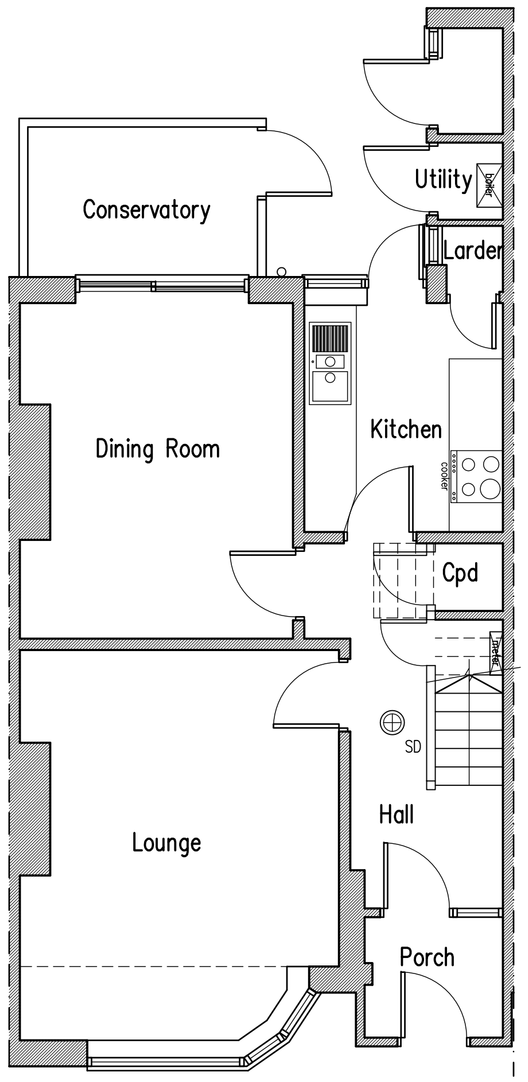

Ground Floor Plan

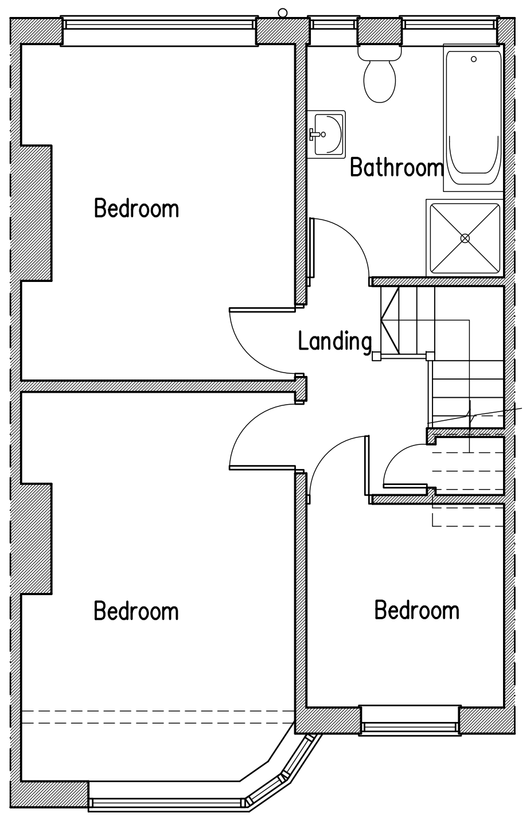

First Floor Plan

Proposed Conversion Of Roof Space at: 20 Cranleigh Road, Worthing BN14 7QN

rja Planning & Building Consultants Ltd.
9 Sea Spray Avenue
Shoreham-By-Sea
West Sussex BN43 5PR
t: 01273 467297 mob: 07971 375739
e: rex@rjapbc.co.uk web: www.rjapbc.co.uk

Chartered Institute of Architectural Technologists

PROJECT: 20 Cranleigh Road, Worthing BN14 7QN

DRAWING TITLE: Existing Floor Plans & Elevations

CLIENT: Mr and Mrs S. Bishop

DWG NO: 23925-04

REVISION:

SCALE: 1:50

DATE: 24.03.23

DRAWN: rex