1349-16/11

and 1321 Hillview Rise 13/11



Front (East) Elevation 1:125

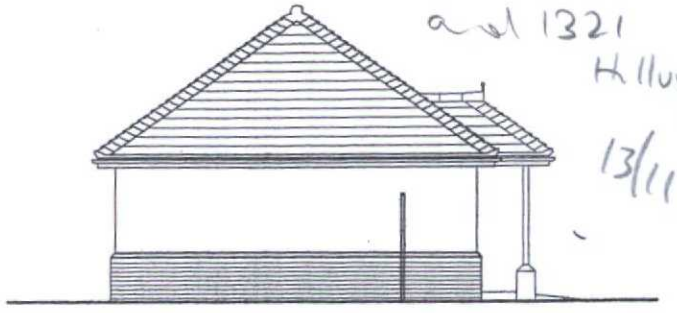

Side (South) Elevation 1:125

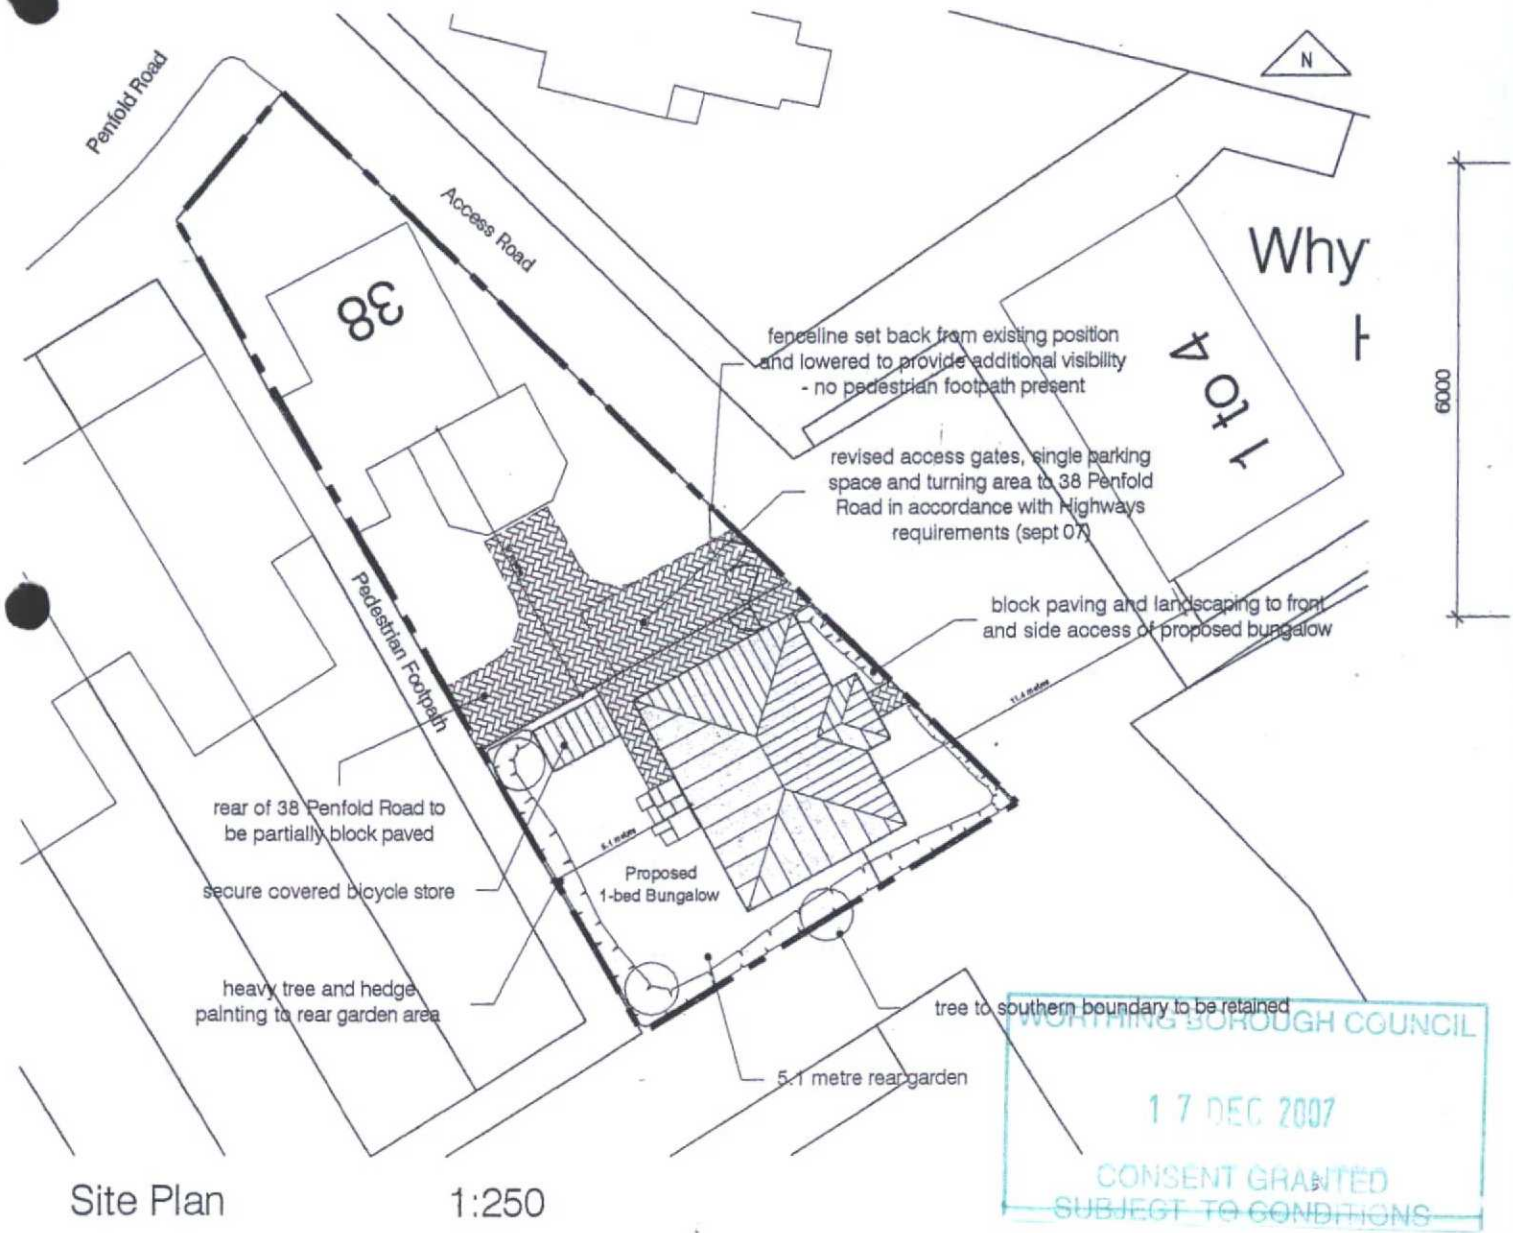

Site Plan 1:250

WORTHING BOROUGH COUNCIL
17 DEC 2007
CONSENT GRANTED
SUBJECT TO CONDITIONS