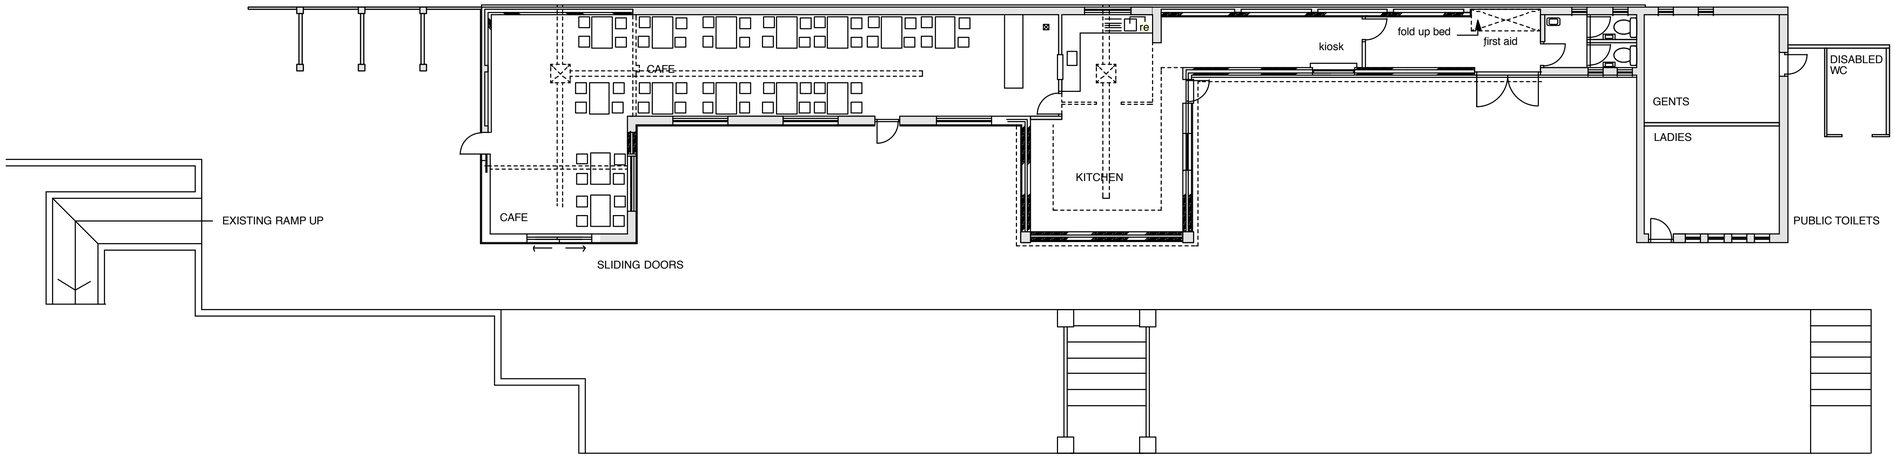

existing ground floor plan

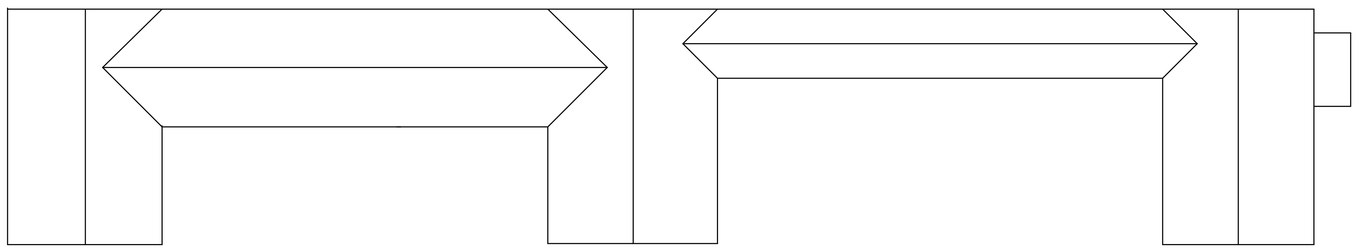

existing roof plan

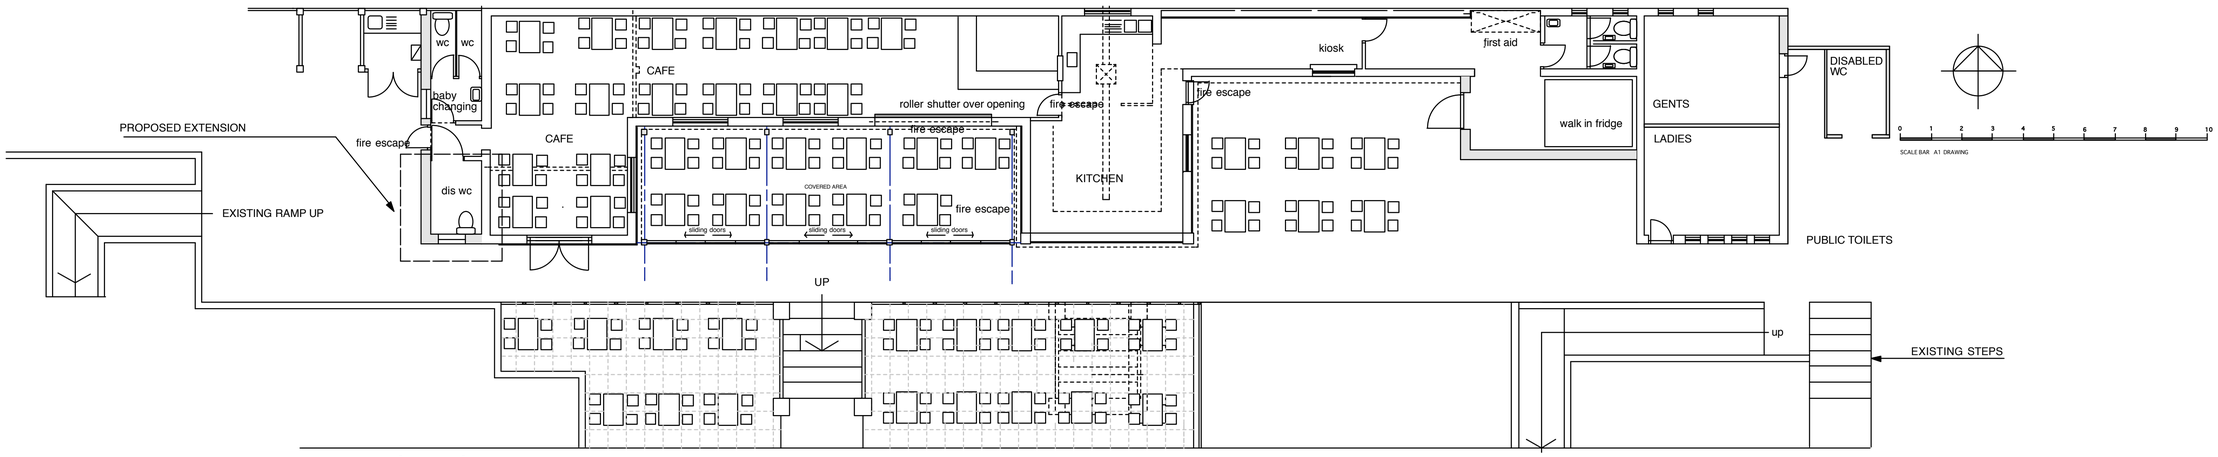

proposed plan

OUTSIDE SEATING

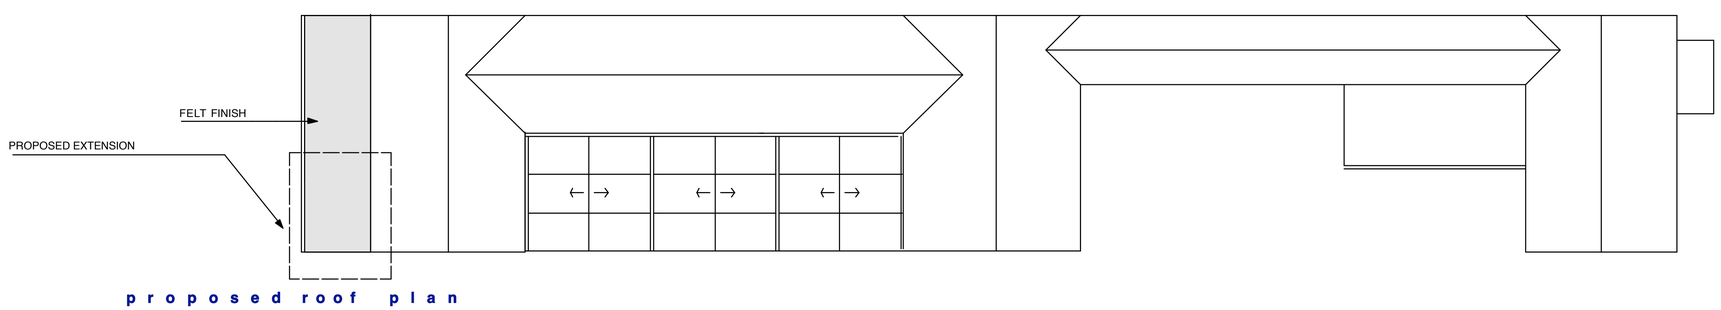

proposed roof plan

AMENDMENTS

A Oct 2011 Internal door omitted to disabled wc

CARATS CAFE

Client

MR. C KRASZEWSKI
CARATS CAFE

Description

EXISTING &PROPOSED PLANS
FOR DISABLED WC EXTENSION

robert saunders partnership
Architects, Planning & Development Consultants, Project Management.

1 Westbourne Grove, Westbourne Gardens, Hove, East Sussex. Tel: (01273) 727366 Fax: (01273) 728483

Date	Scale	Job No.	Drawing No.	Revision
June 2011	1 : 100	1243	01	A

Do not scale from drawing

This drawing is copyright