

PROPOSED PLAN

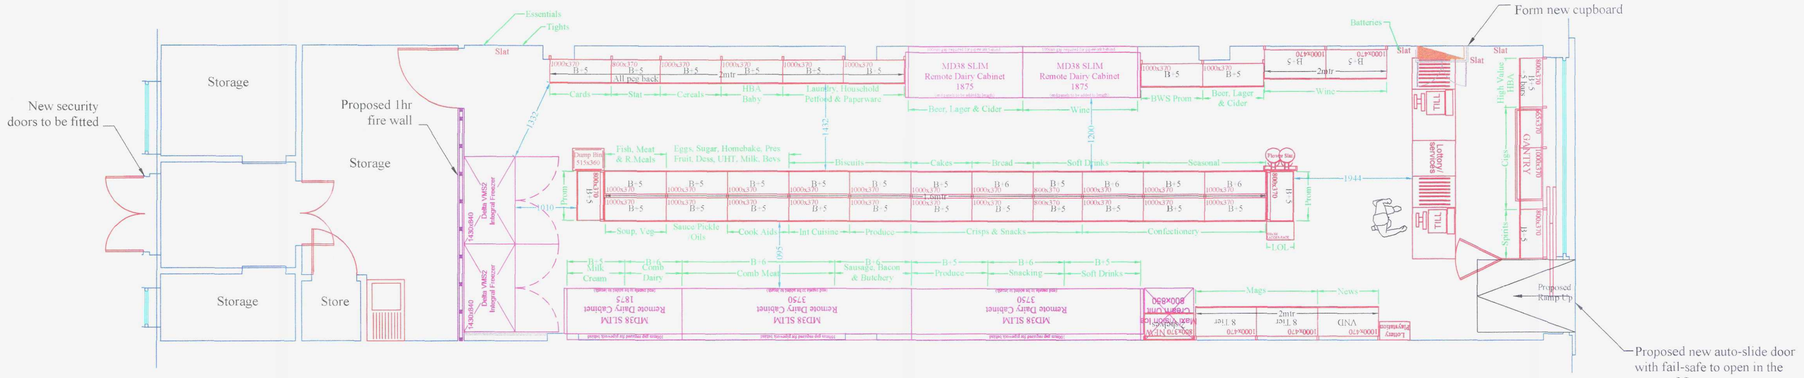

EXISTING PLAN

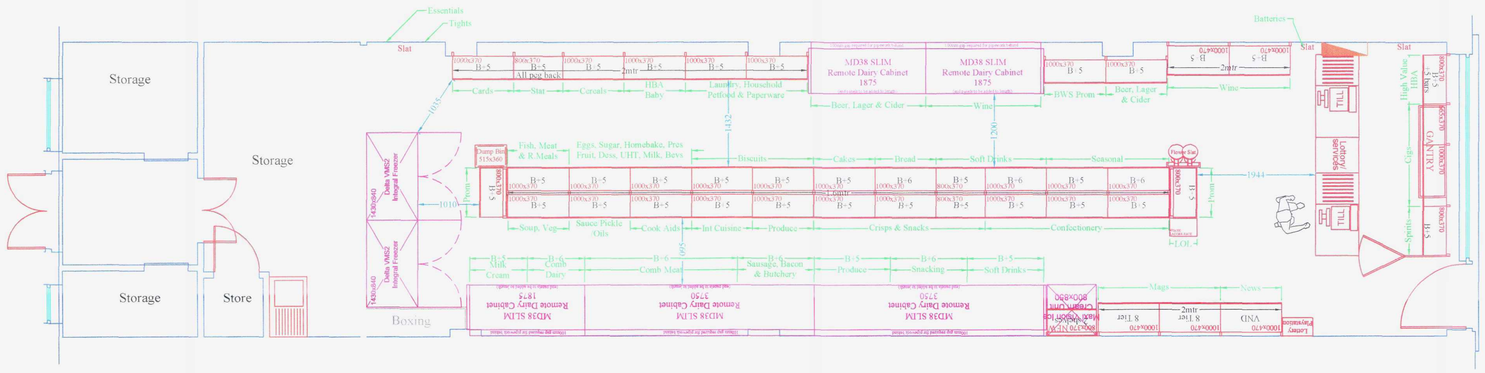

EXISTING ELEVATION



PROPOSED ELEVATION



indicative

0 1M 2M 4M

1:50

T.P. OFFICE COPY

REVISED PLAN

BOROUGH OF WORTHING
RECEIVED 21/6/11
TP REF. NO.
WBC 11 / 0252/ADV

REV	DESCRIPTION	DATE
F	FITTINGS AND CHILLERS AMENDED	12/02/10
G	MERCH & PROFILES AMENDED	17/02/10
H	LAYOUT REVERSED	24/02/10
I	MERCH AMENDED	25/02/10
J	SHELVING AMENDED	29/02/10
K	SHELVING AMENDED	29/02/10
L	ALL SHELVING AS NEW	24/06/10
M	SPOT LIGHTS ADDED	17/03/11
N	FREEZERS AMENDED	17/06/11

STORE ADDRESS
Durrington
4 Half Moon Parade
WORTHING
BN13 2EL

DRAWING NO.	DURRINGTON		REV	N
DRAWN BY	DJC	SCALE	1:50 @ A1	
SALES AREA	****	Sq.ft	***	Sq.m
RETAIL	915	Sq.ft	85	Sq.m

TOTAL DESIGN
SHOPFITTING SERVICES LTD
Unit 4, City Grove Trading Estate
Woodside Road, Eastleigh, Hampshire, SO50 4ET
Telephone: 023 8062 9296
Fax: 023 8062 9087
E-mail: info@totaldesignshopfitting.com