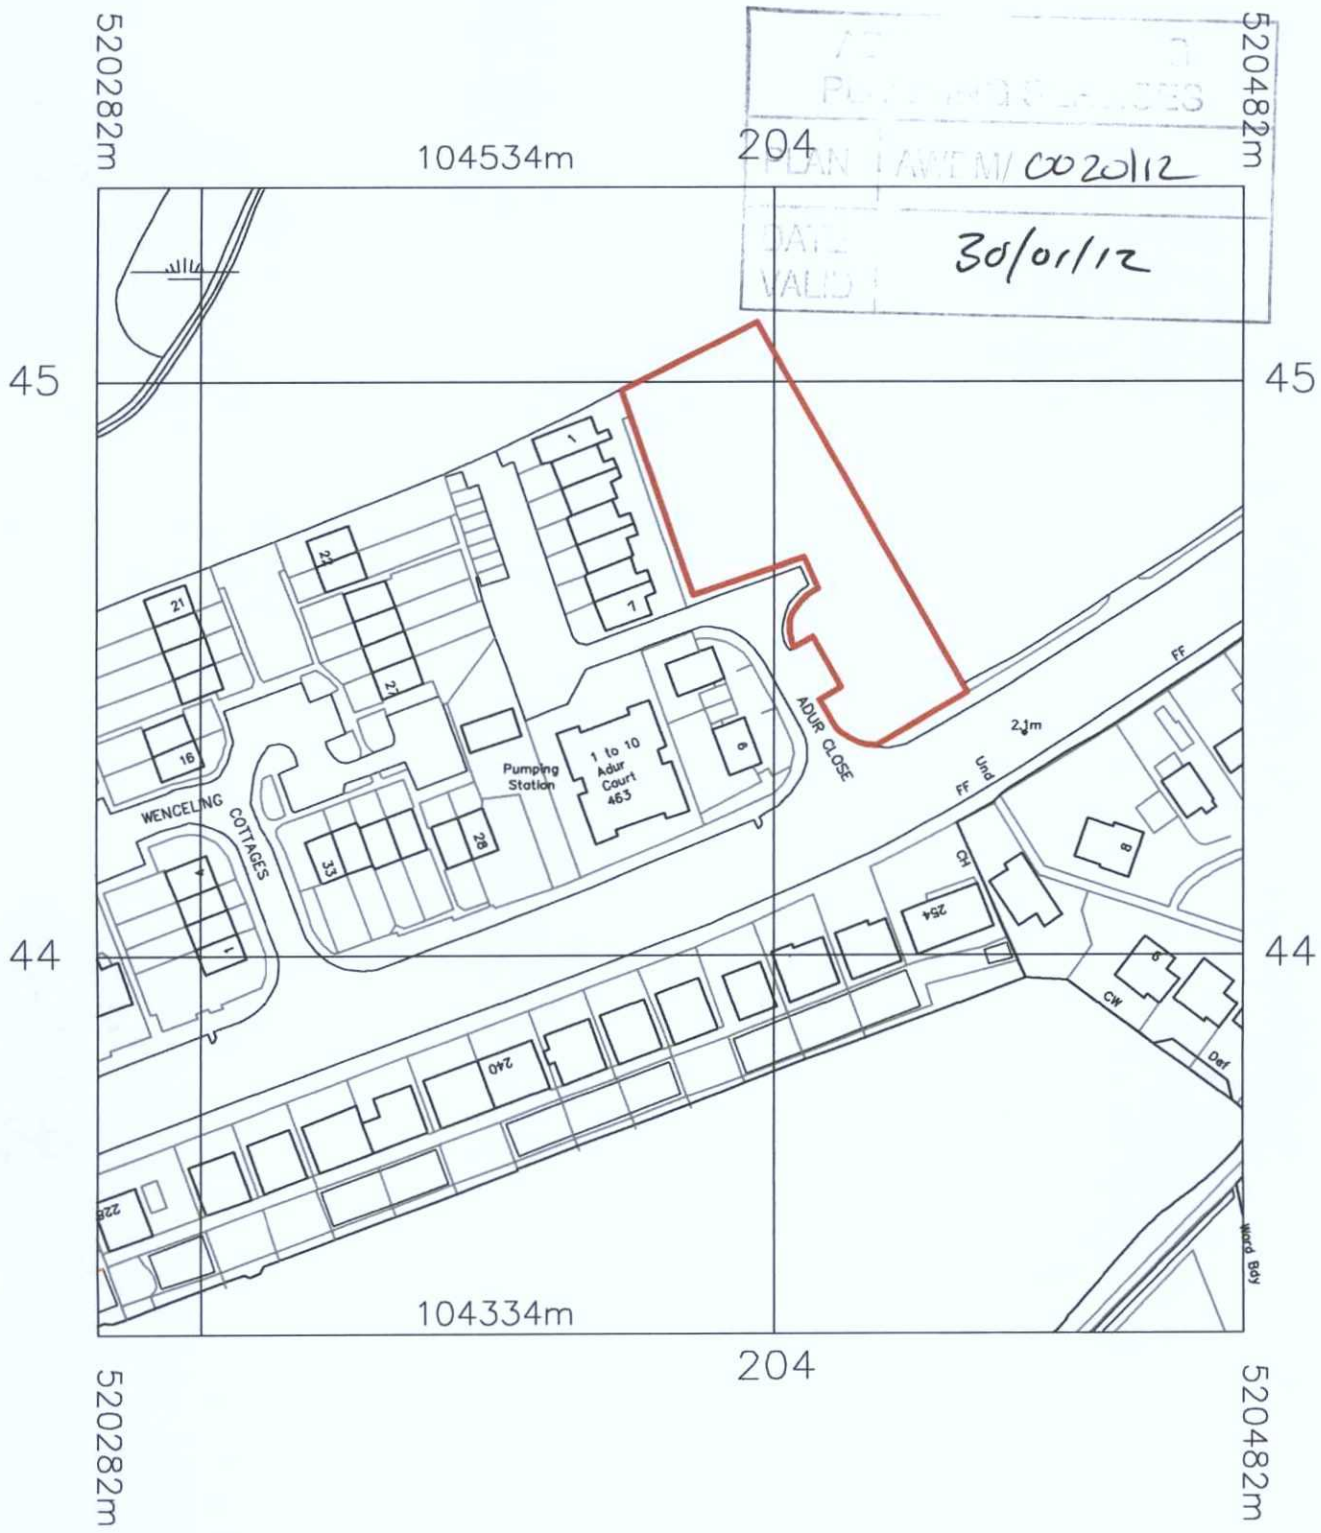

PLAN AWDM/ 0020/12
DATE VALID 30/01/12

Red Line Indicates Site Boundary

Based on information supplied by others. All dimensions are approximate. Subject to survey. Do not scale from this drawing
This information is produced for the client and project stated below, it is not for use by any other person, or any other purpose.

INTERIOR DESIGN PROJECTS Ltd.
idp
Hill House
London N17
idplondon@hotmail.co.uk

Rev	Drawn	Date	Description	Safety Health & Environment

Client: Name	Contract: Adur Close Lancing, BN15 8LP	Contract No: 11/012/AC	
		Date: November 2011	
	Drawing Title: Site Plan	Checked	
	Scales: 1/1250 (at A4)	Drawing No: G/100/01	Revision: -
	Drawn: idp		