


Location Plan

Site Address: Easting: 515100 Northing: 102500

Date Produced: 19-May-2026

Scale: 1:1250 @A4

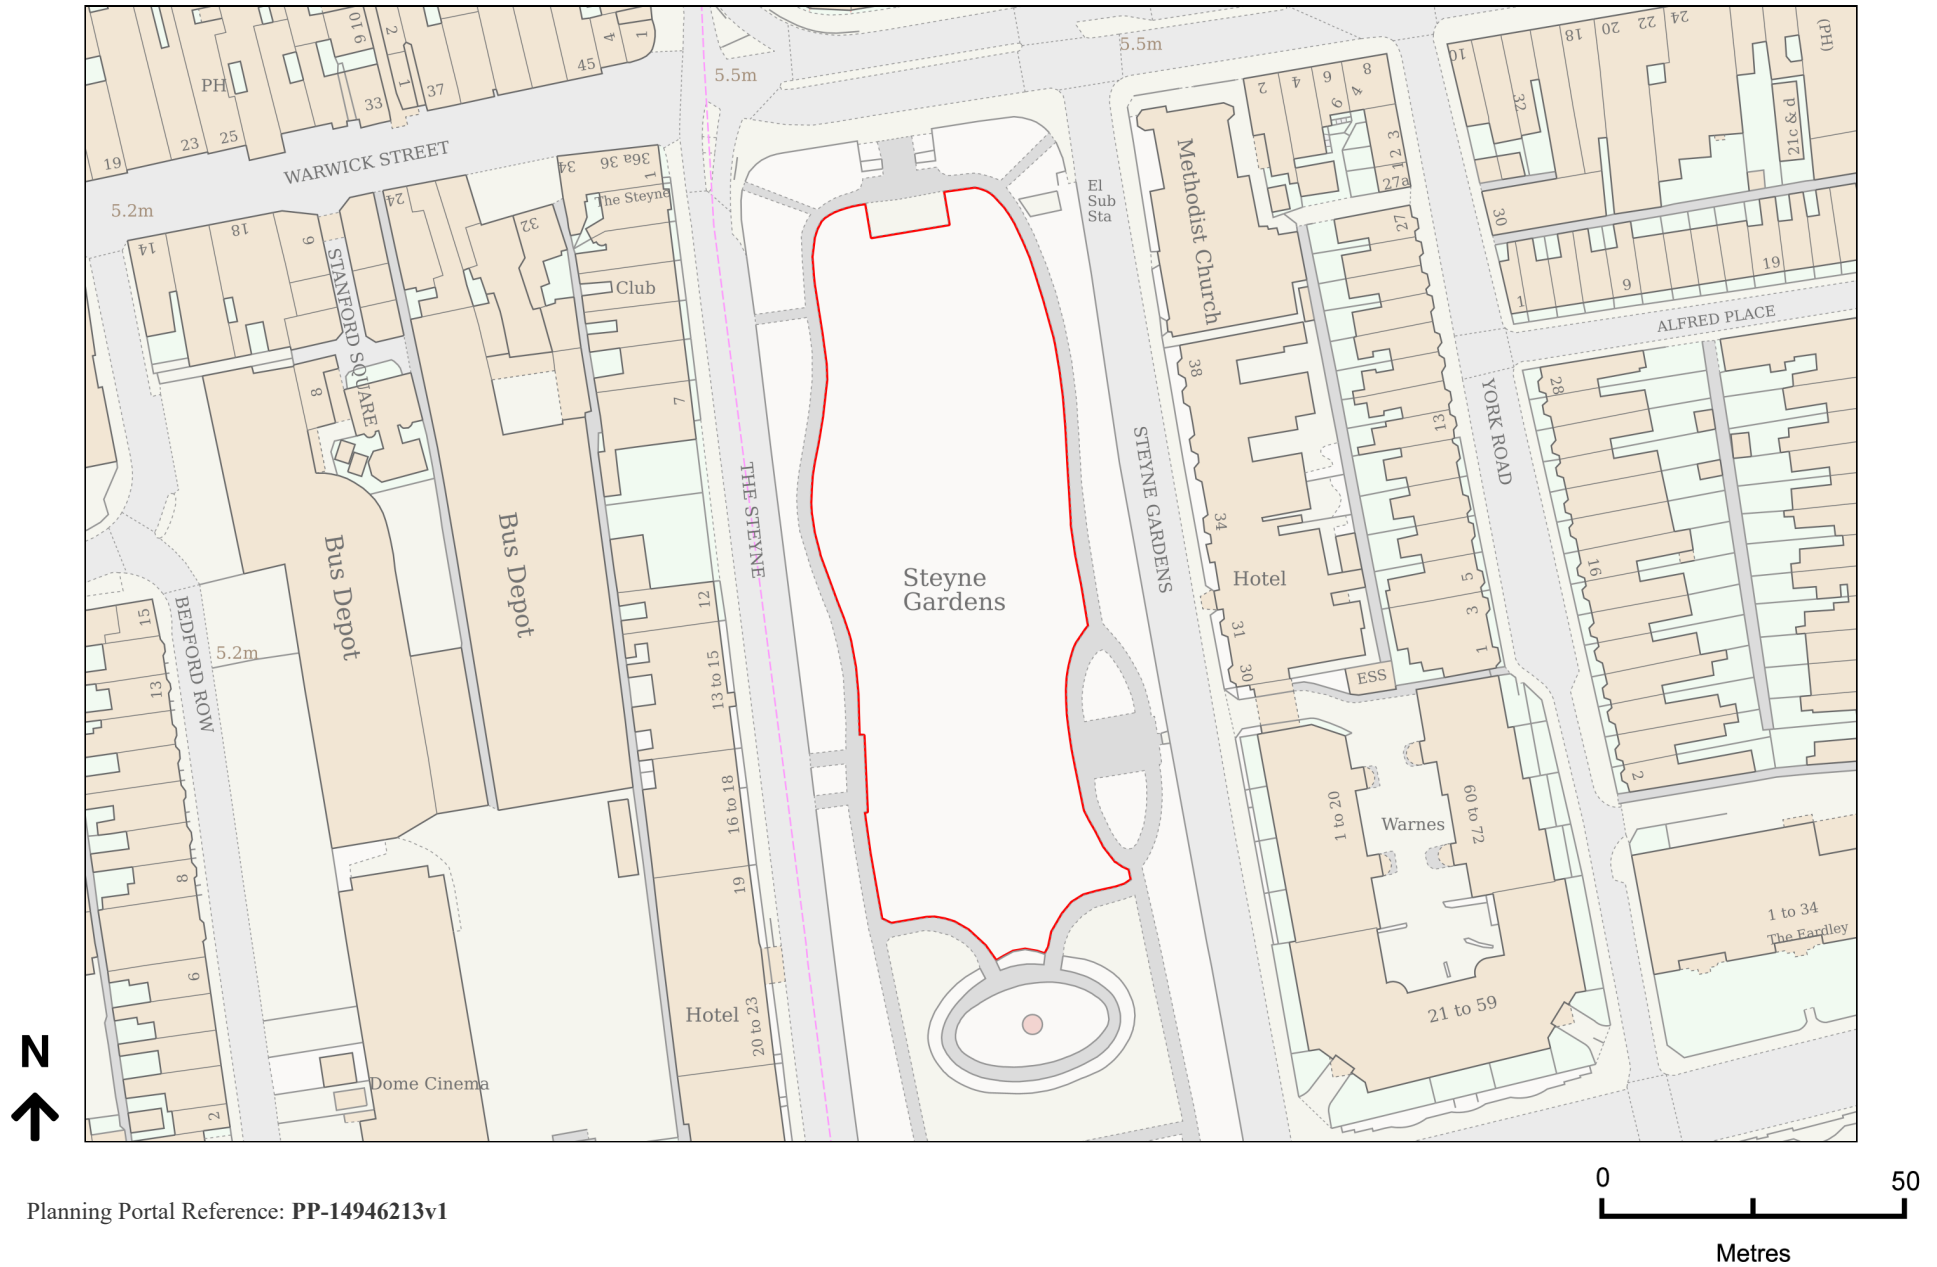

Planning Portal Reference: PP-14946213v1