

AMENDMENT

ADUR & WORTHING PLANNING SERVICES


PLAN	AWDM/0421/14
DATE VALID	23/5/14

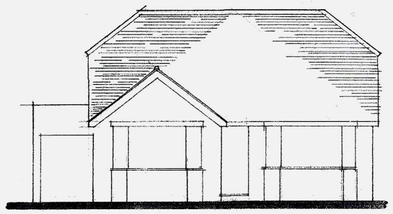


front [north east]

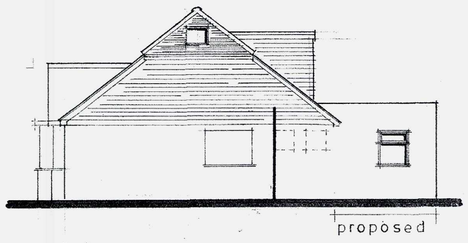


side [north west]

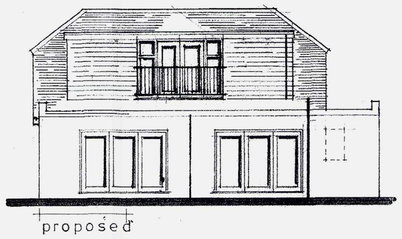


rear [south west]

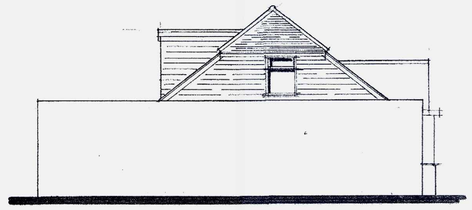

side [south east]

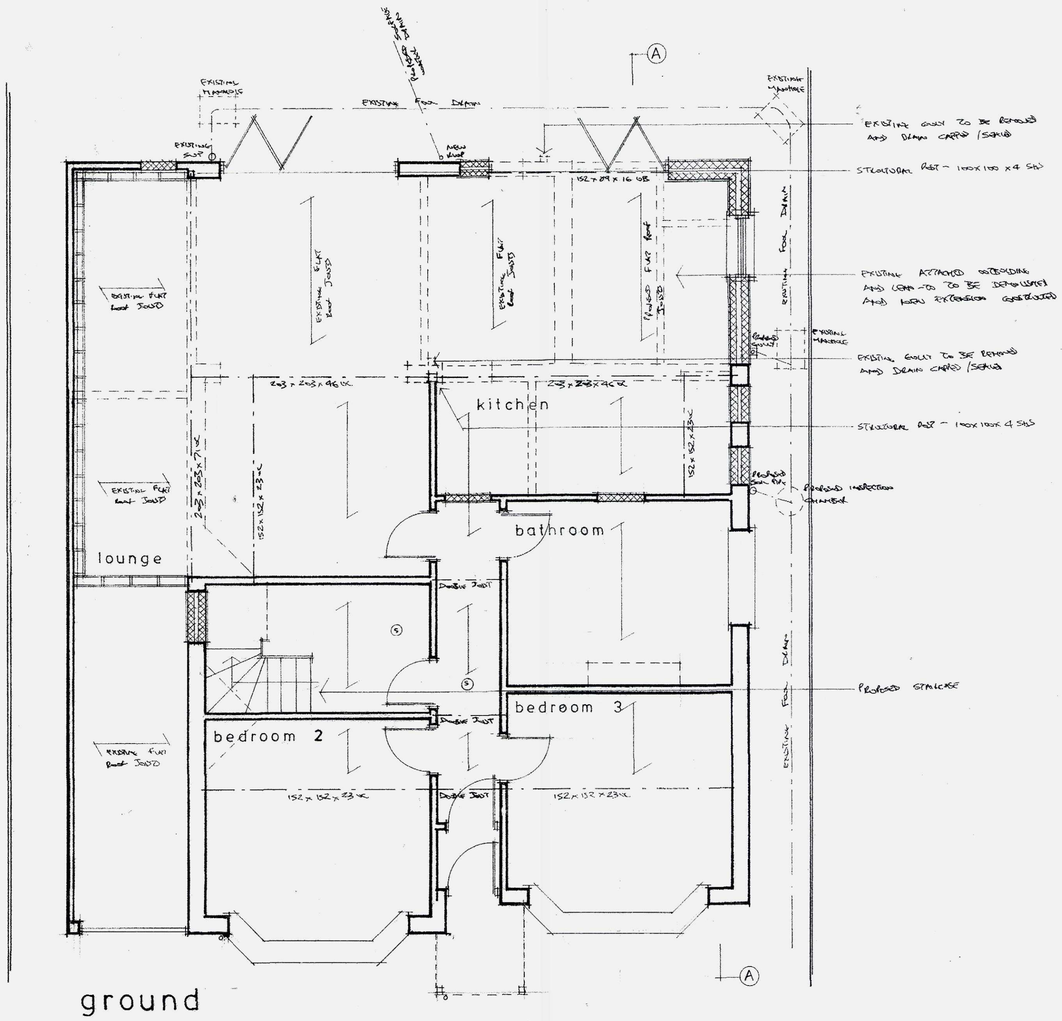

ground

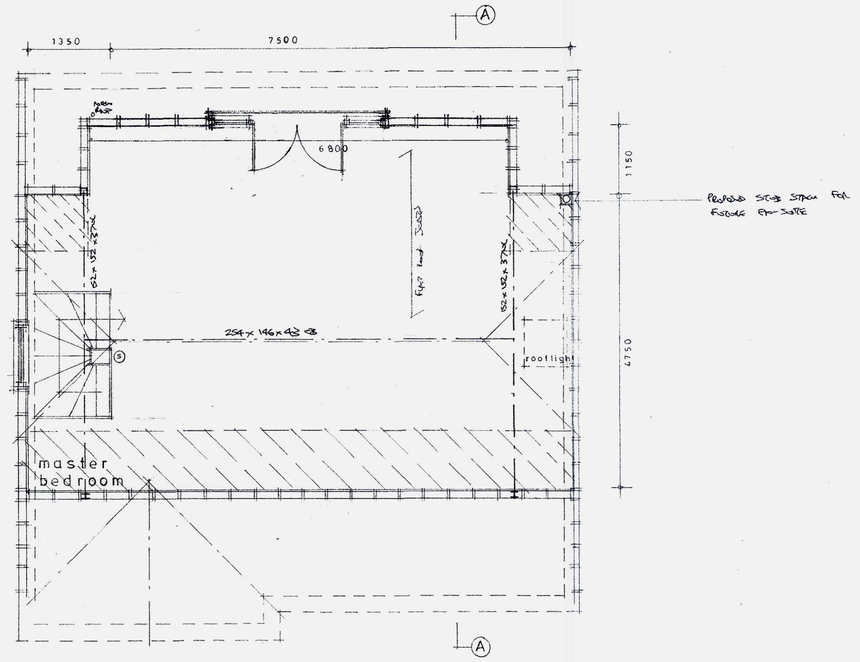

first

Notes:

All dimensions must be checked on site. Only written dimensions shall be taken. Scaled dimensions shall only be used for planning application purposes.

The Contractor shall take all necessary site dimensions prior to manufacturing components detailed on this drawing.

All materials and workmanship shall comply with current Building Regulations, relevant British Standards and manufacturers recommendations.

This drawing must be read in conjunction with other associated drawings, the outline specification and the structural engineer's calculations (where appropriate).

Schedule of exterior finishes

- **Walls**

  Extension – white painted smooth render to match the existing as closely as possible.

  Gables and dormer – cedar cladding.

- **Roofs**

  Pitched - Red / brown interlocking tiles to match the existing as closely as possible.

  Flat – grey built-up felt roof covering

- **Windows, doors and rooflights**

  All windows and doors shall be grey PPC aluminium frames.

  Rooflight – 'Velux' or similar.

- **Fascia, soffit and rainwater goods**

  Fascias and soffits shall be white PVCu boarding

  Rainwater goods shall be black PVCu

B	MAY 2014	ROOFING DETAILS/WINDOWS TO REAR DORMER
A	JAN 2014	B. REGS INFO ADDED
	Date	Revisions

0 0.5 1 2 3 4 1:50

0 0.5 1 2 3 4 5 6 7 8 1:100

INDICATES LESS THAN 2.000m CEILING HEIGHT.

(S) INTERLINKED SMOKE ALARM

Client

Job Title

79 Cross Road
Southwick
BN42 4HH

Loft conversion and rear extension

Drawing Title

Proposed floor plans and elevations

Scale 1:50 1:100 a A1

Date Dec. 2013 | Drawn by

Drg.No. 13/18-01 | Rev B