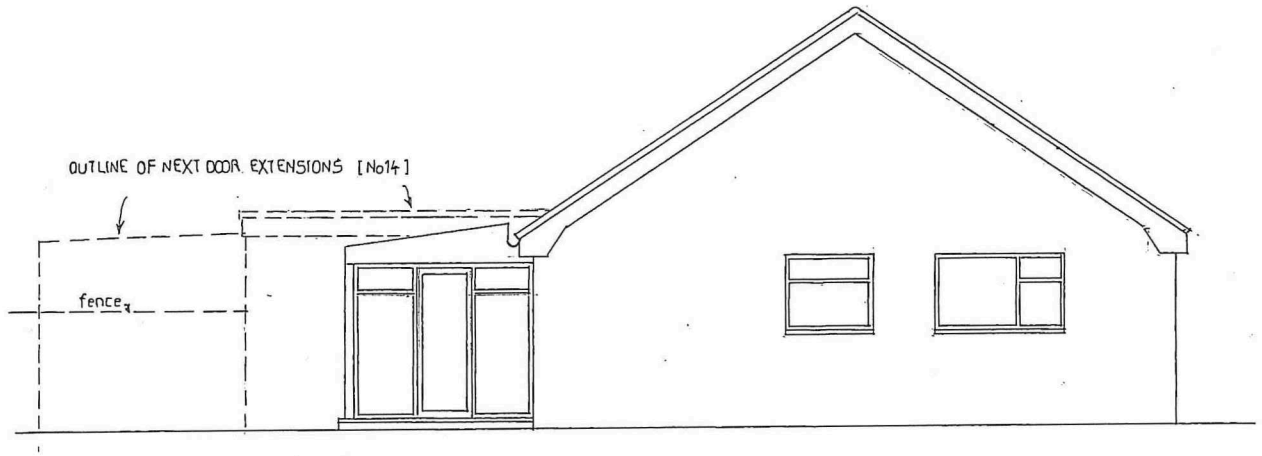

SIDE [SOUTH] ELEVATION

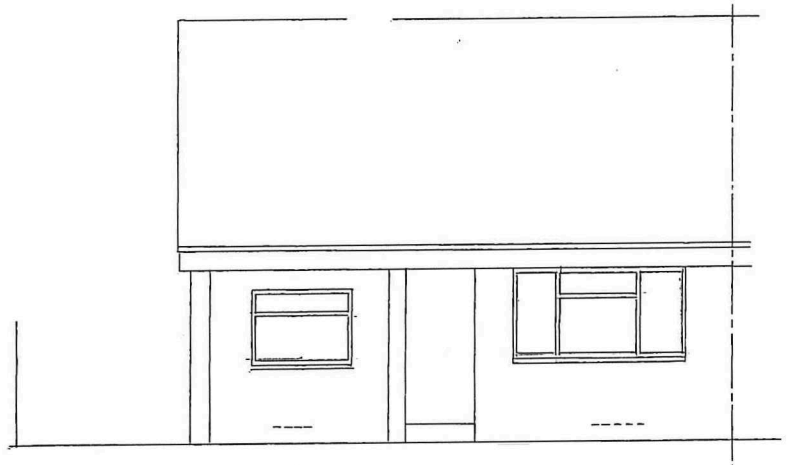

FRONT [EAST] ELEVATION

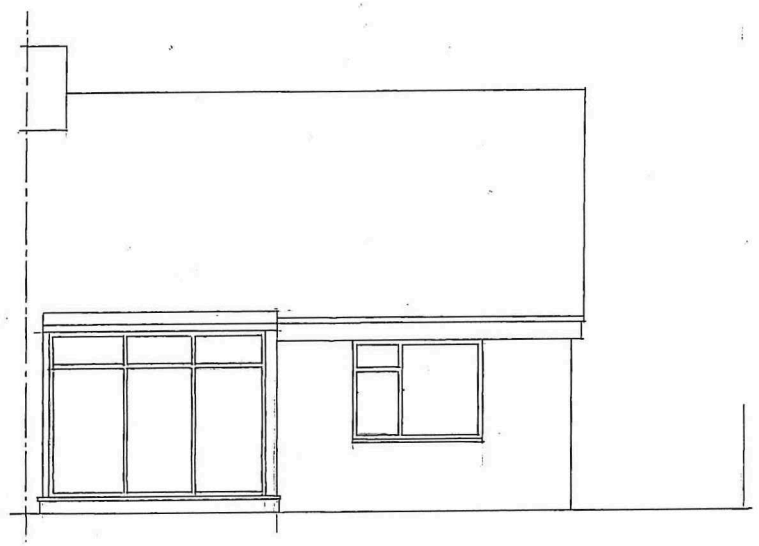

REAR [WEST] ELEVATION

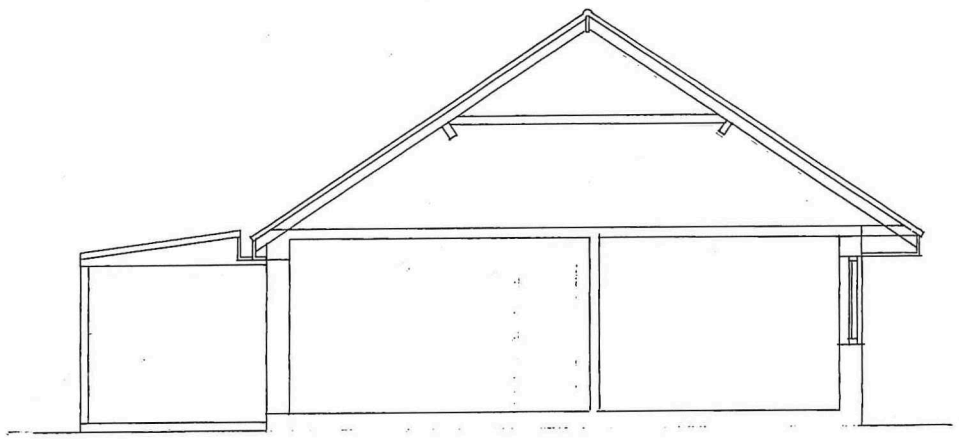

SECTION A—A



SCALE BAR @ A3

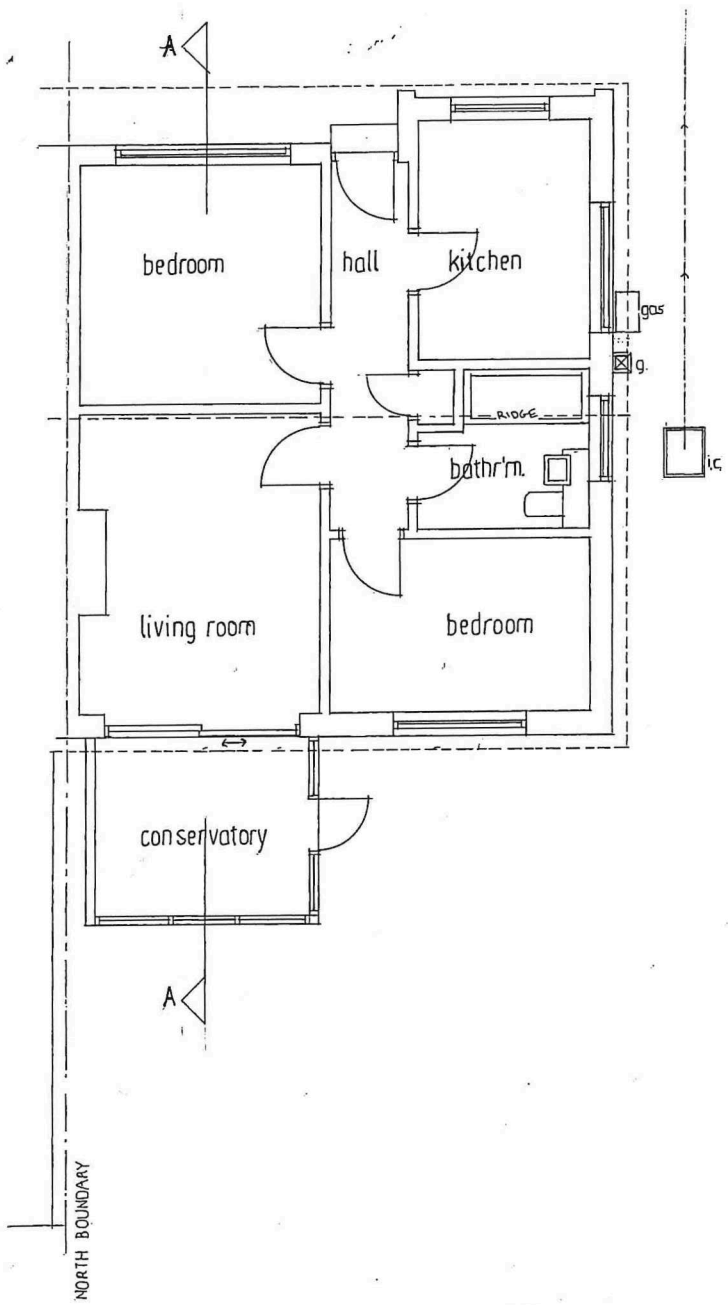

GROUND FLOOR PLAN

DWG. No.1

14 BROOK WAY
LANCING

SURVEY OF EXISTING

DRAWN BY:
ALAN R. WOOD
75 WESTBOURNE STREET
HOVE BN3 5PF
tel: 0123 770602

SCALE: 1:100

DATED: FEB. 2022