Site plan

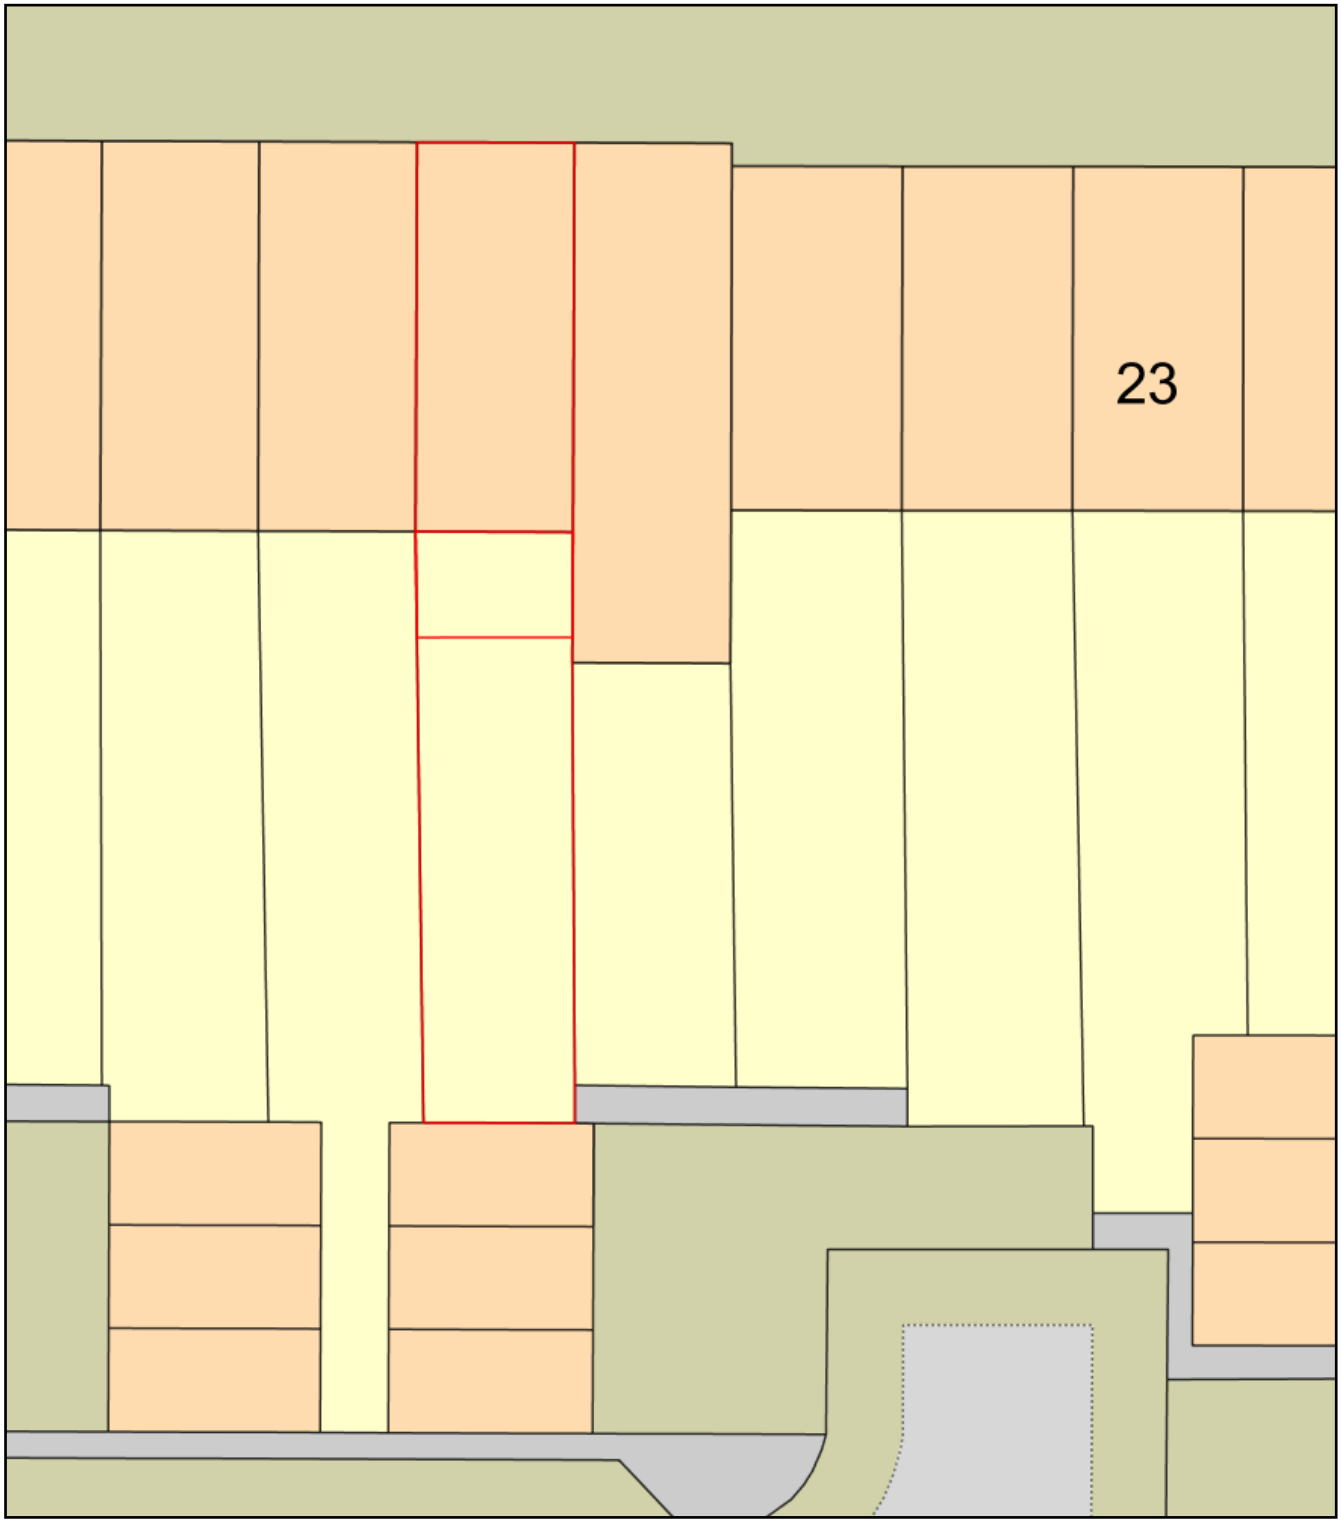

0 10

Metres

N

ReQuestaPlan

Plan Produced for:	Planning application
Date Produced:	18 Dec 2017
Plan Reference Number:	TQRQM17352140008965
Scale:	1:200 @ A4

© Crown copyright, All rights reserved. 2017 Licence number 0100042766