




North Elevation

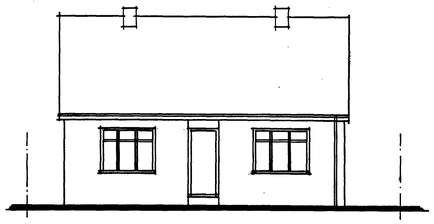


West Elevation

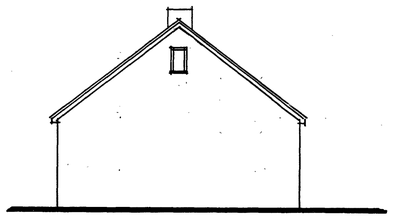


South Elevation

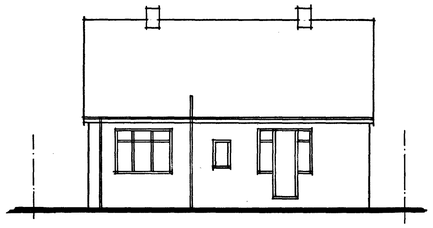


East Elevation

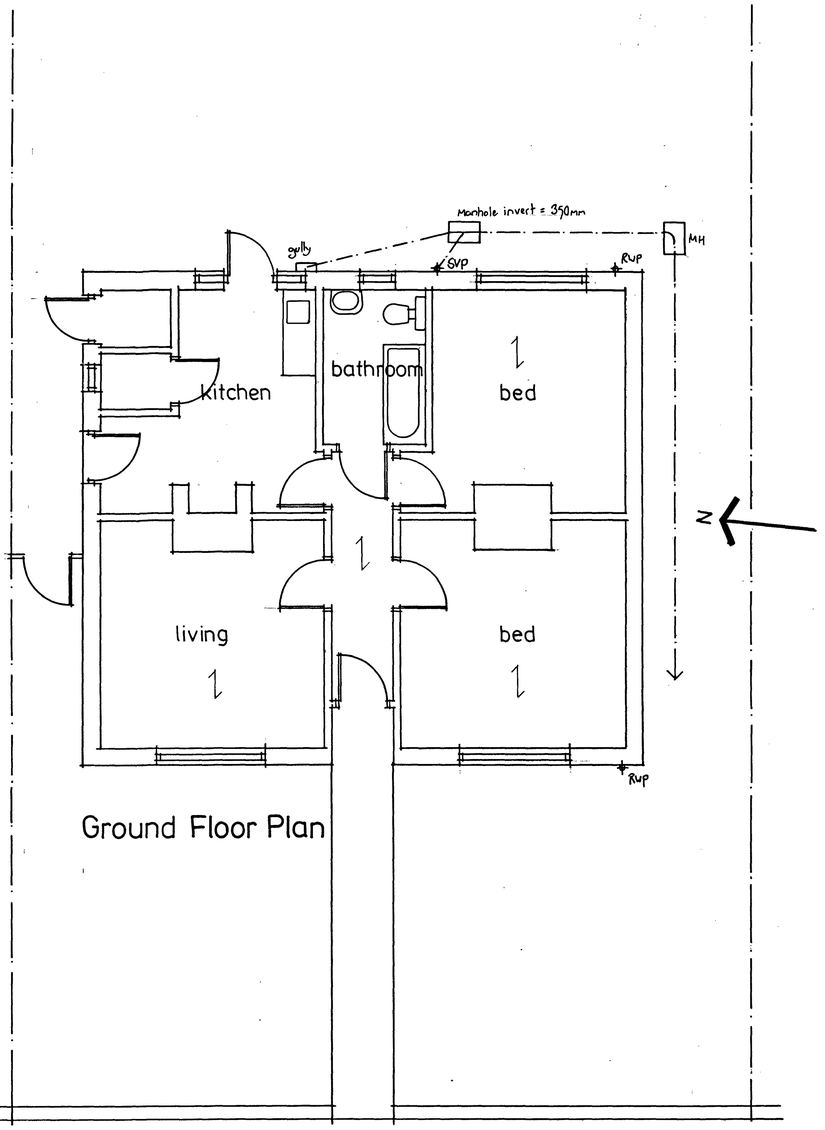

Ground Floor Plan

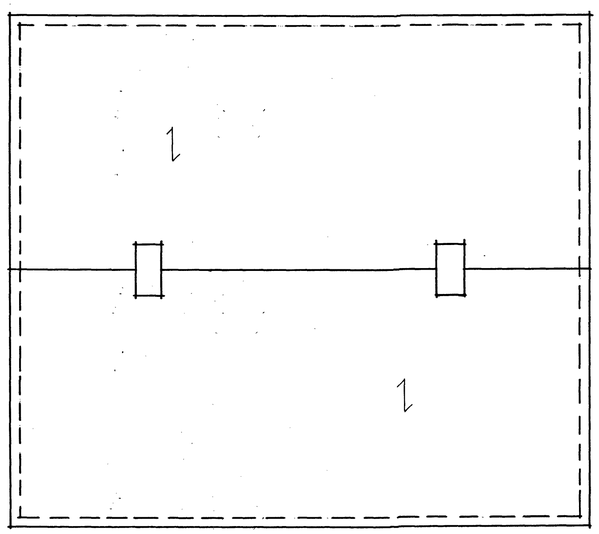

Roof Plan

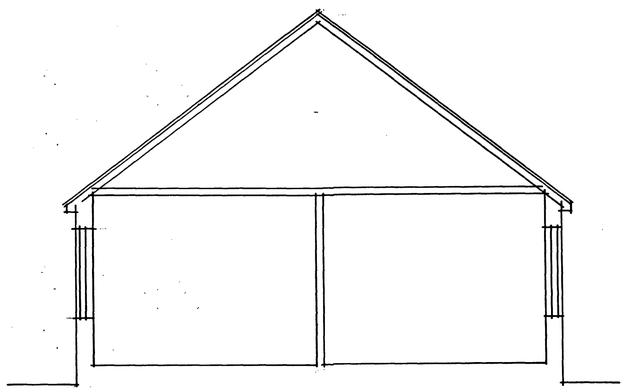

Section

A1 PAPER SIZE SCALE 1:50 1:100

Do not scale from this drawing all dimensions must be checked on site. This drawing is the sole copyright of Insite Planning Ltd.

Insite Planning Ltd
5 Beechwood Avenue
Brighton, East Sussex
BN1 8ED
Tel: 01273 558118

Client:

Job:
16 Stone Lane
Worthing

As Existing

Date: Aug 2024 **Scale:** 1:50, 1:100

Drawing No. 1864/2437