BLOCK PLAN. SCALE 1:500

N

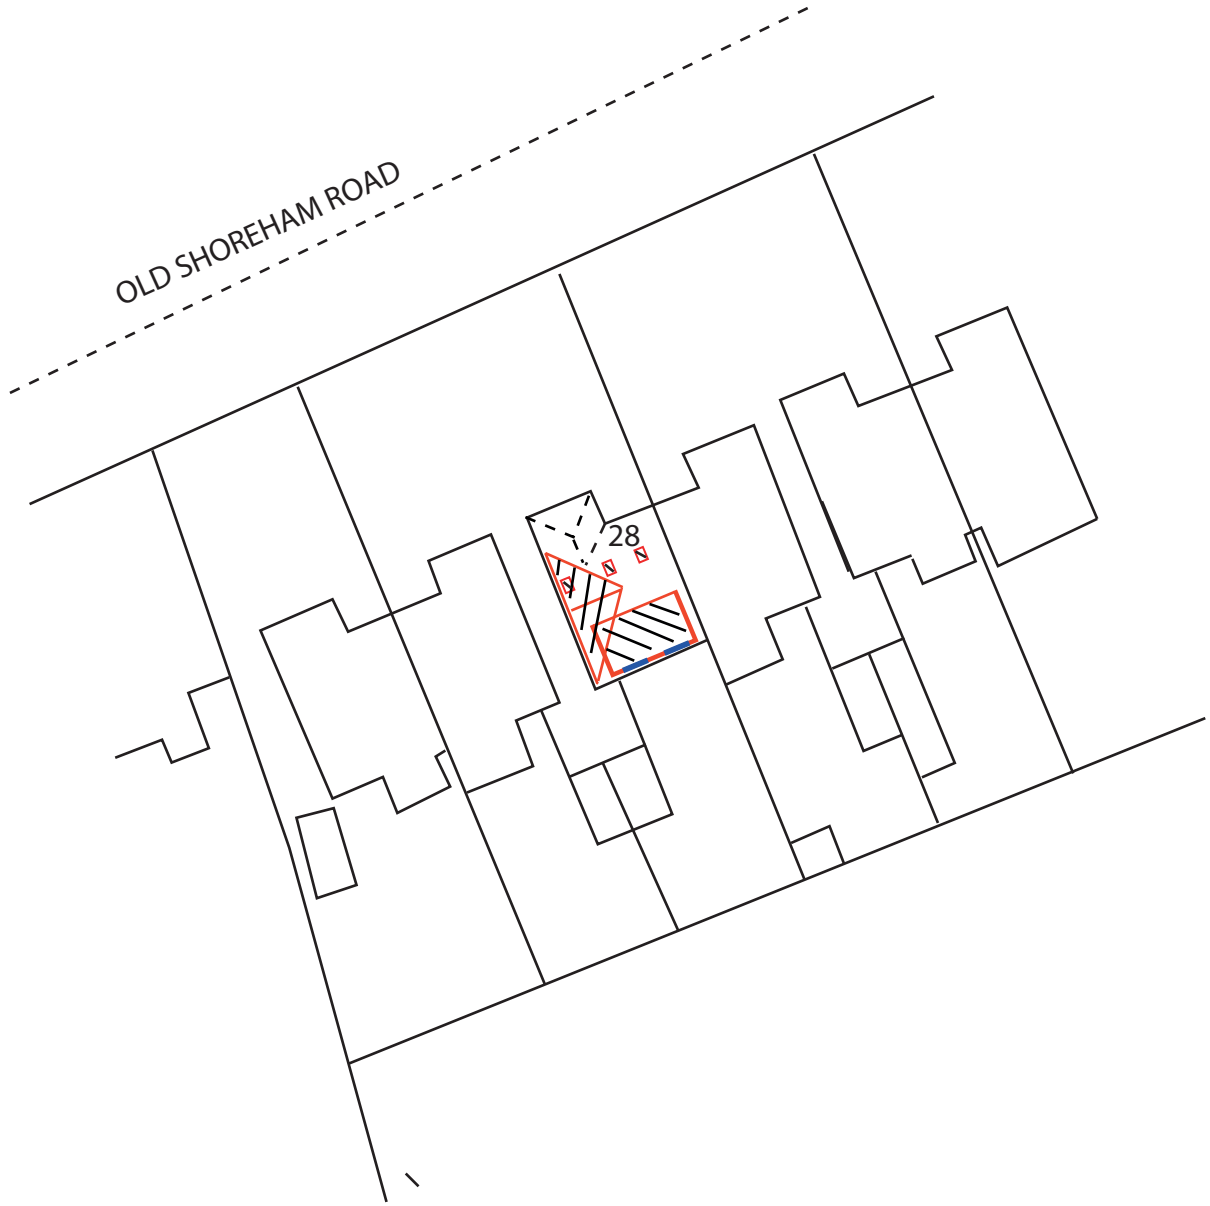

© copyright

ED63 ELEMENTAL DESIGN	elementaldesign63@gmail.com 07799 402 870 07754 093 904	28 OLD SHOREHAM ROAD LANCING			**Drawing Title:** **PROPOSED SITE BLOCK PLAN**		1:500 Scale Bar 5m 10m 15m 20m
		BLOCK PLAN	**SCALE** 1:500	**A4**	Drawing No.-**.28OSR.BP**	Rev:	**Drawn by - A.Ramus** **Date: 23-03-2021**