
Do not scale this drawing. The contractor should check all dimensions on site. If in the contractors reasonable opinion there is a conflict with Building Regulations please contact the Architect immediately.

client	Hunters Properties Limited				
project	1-13 South Farm Road Worthing Warners Corner	drawing	Retail Floor Plan	date	15.10.08
				scale	1:100
				drawn by	SCC
				chk'd checked	
		drawing no	418/RP/01	revision	-
		CAD File Name:	418-REP-01-080515.dwg	xrefs:	

Brooklyn Chambers
11 Goring Road
Worthing
West Sussex BN12 4AP
Tel: 01903 248777
Fax: 01903 248866
E-Mail: office@michaelcookassociates.co.uk

MICHAEL COOK ASSOCIATES

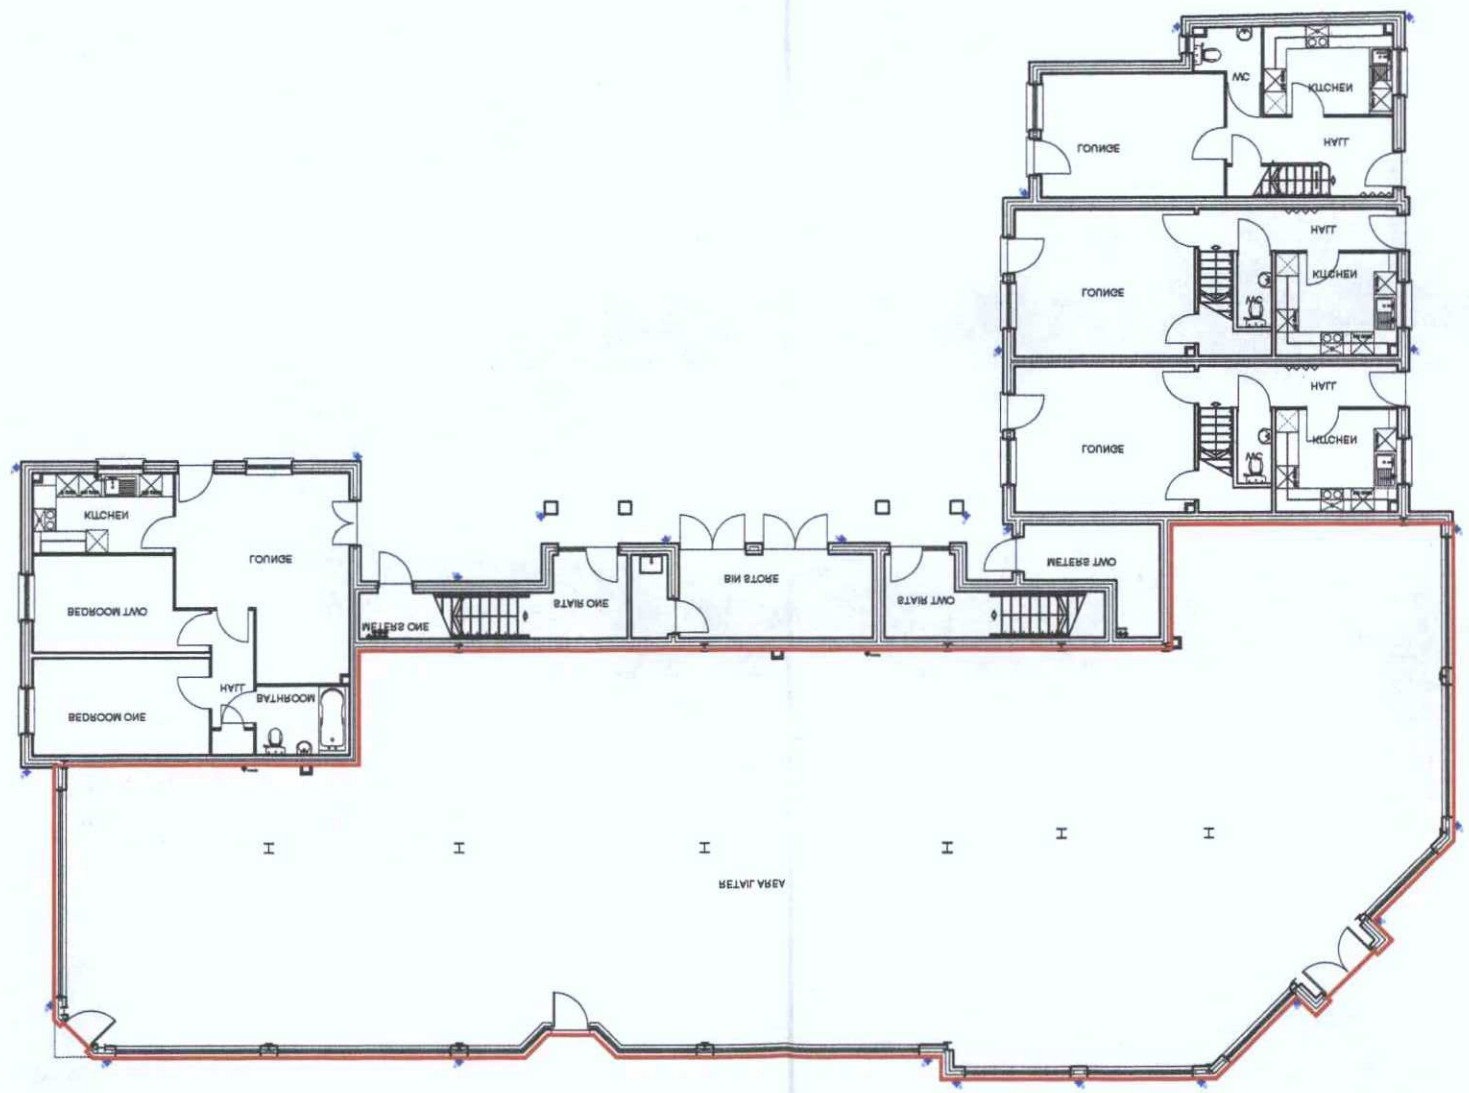

SUBJECT TO CONDITIONS
CONSENT GRANTED
17 MAR 2008
WORTHING BOROUGH COUNCIL

DEPOSITED 23/11/08
BOROUGH OF WORTHING
T.P. OFFICE COPY

CDM 2007 Health & Safety Information:

This information relates only to 'Significant Hazards' identified on this drawing and is to be read in conjunction with the Designer's Risk Assessment Register.

CAD Plot date: 23/01/2008 - 14:20:33