| DRG. No. | REV. No. | | | |
|---|---|---|---|---|
| J8300/E121 | C | DO NOT SCALE | ALL DIMENSIONS IN mm | IF IN DOUBT ASK |

SEE DRAWING No J8300/E801
FOR LEGEND, NOTES AND DETAILS

FOR CONSTRUCTION



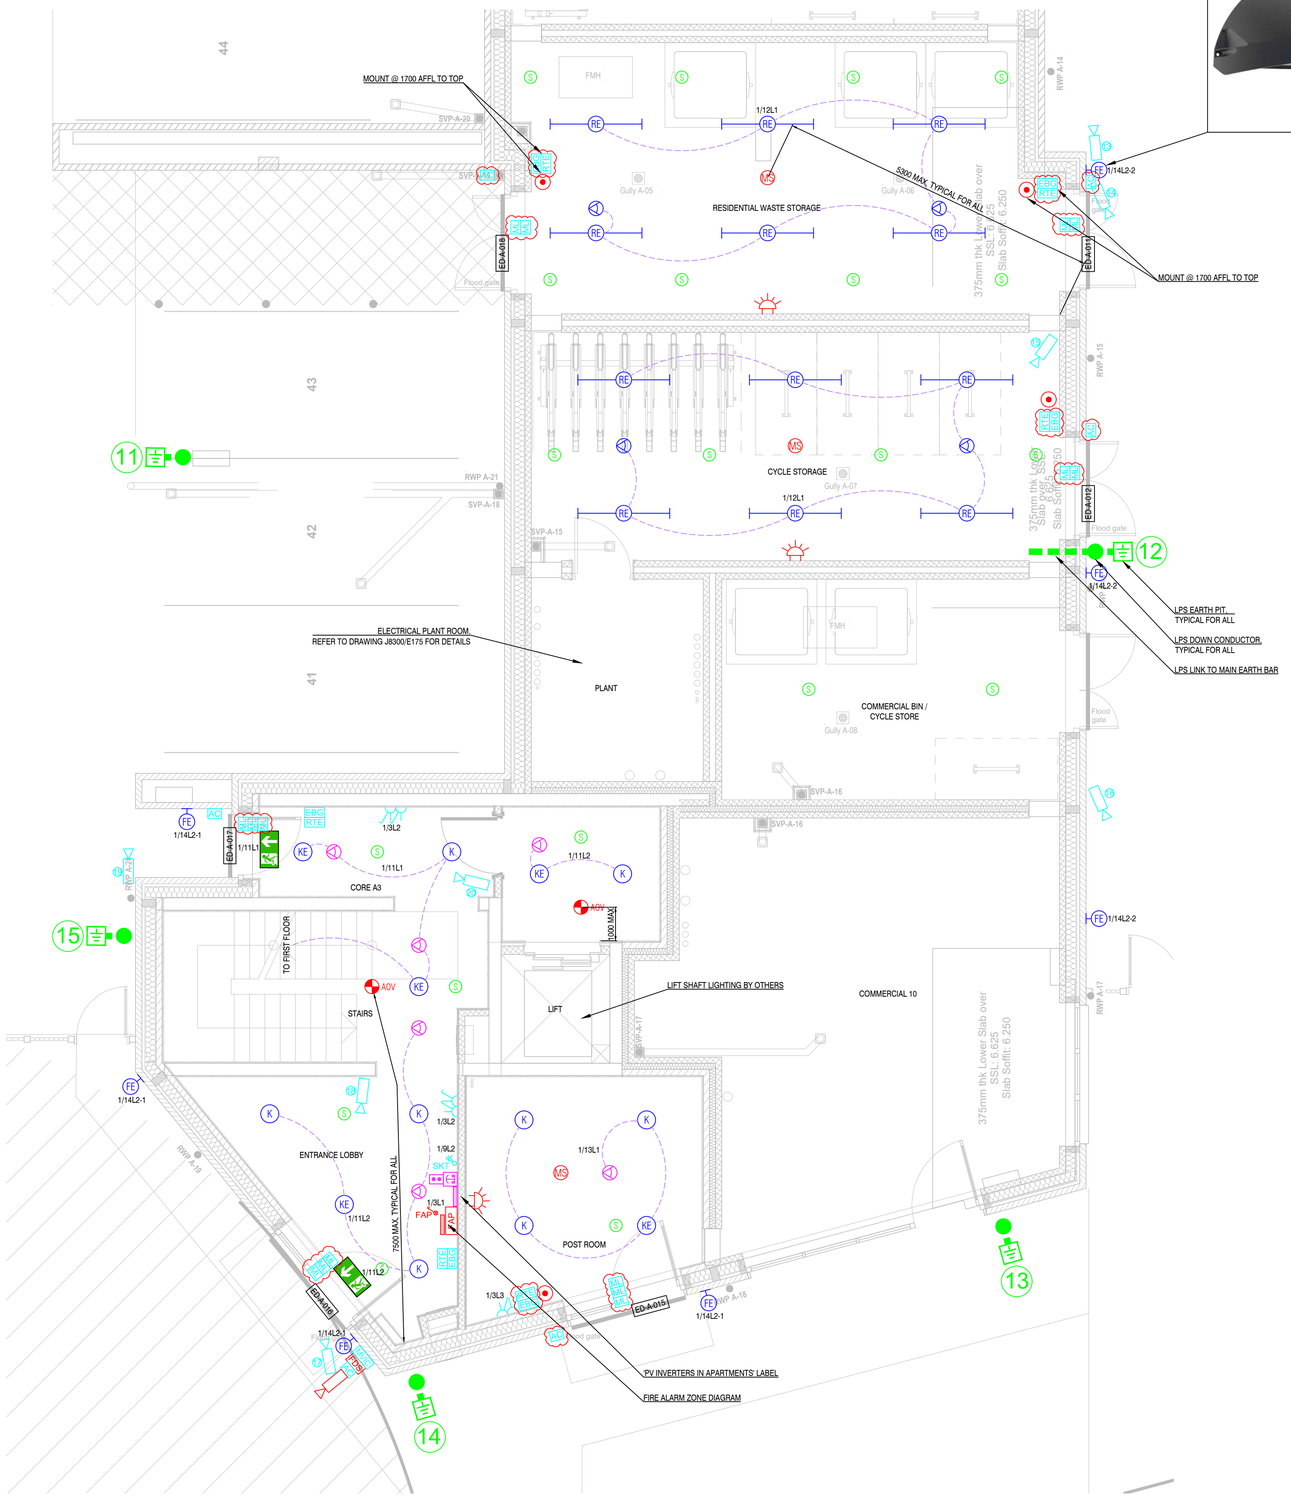


DISTANCES FROM EDGE OF SPRINKLERS

DOWN LIGHT - 152mm

DETECTOR - 600mm

PIRS - 460mm

| REV | DRN | DATE | DESCRIPTION |
|---|---|---|---|
| C | A.P. | 22-10-2024 | ADDITIONAL ACCESS CONTROL & TRIPLE LOCKS ADDED AS 'CLIENT VO' |
| B | A.P. | 30-08-2024 | ELECTRICAL SERVICES CO-ORDINATED WITH SPRINKLER SERVICES |
| A | A.P. | 12-07-2024 | CIRCUIT REFERENCES ADDED, LIGHTING PIRS UPDATED |

SCHEME
FORMER ADUR CIVIC CENTRE
159 FLATS

TITLE
BLOCK A
CORE A3 - GROUND FLOOR
COMMUNAL ELECTRICAL SERVICES LAYOUT


MR Electrical Services Ltd
1.2 CENTRAL POINT, KIRPAL ROAD
PORTSMOUTH, PO3 6FH
Tel: (023) 9281 6666 Fax: (023) 9281 6668
E-mail: enquiry@mrelectrical.co.uk



© This design is the property of MR Electrical Services Limited and shall not be reproduced or copied in any way or conveyed to a third party without the owners written permission


| | | | |
|---|---|---|---|
| SCALE | 1:50 @ A1 | DATE | JUNE 2024 |
| DRAWN | TOM HEPPELL | CHECKED | GRAHAM WIGGINS |
| DRG. NO. | J8300/E121 | REVISION | C |