DRG. No.	REV. No.			
J8300/E201	B	DO NOT SCALE	ALL DIMENSIONS IN mm	IF IN DOUBT ASK

SEE DRAWING No J8300/E801
FOR LEGEND, NOTES AND DETAILS

FOR CONSTRUCTION

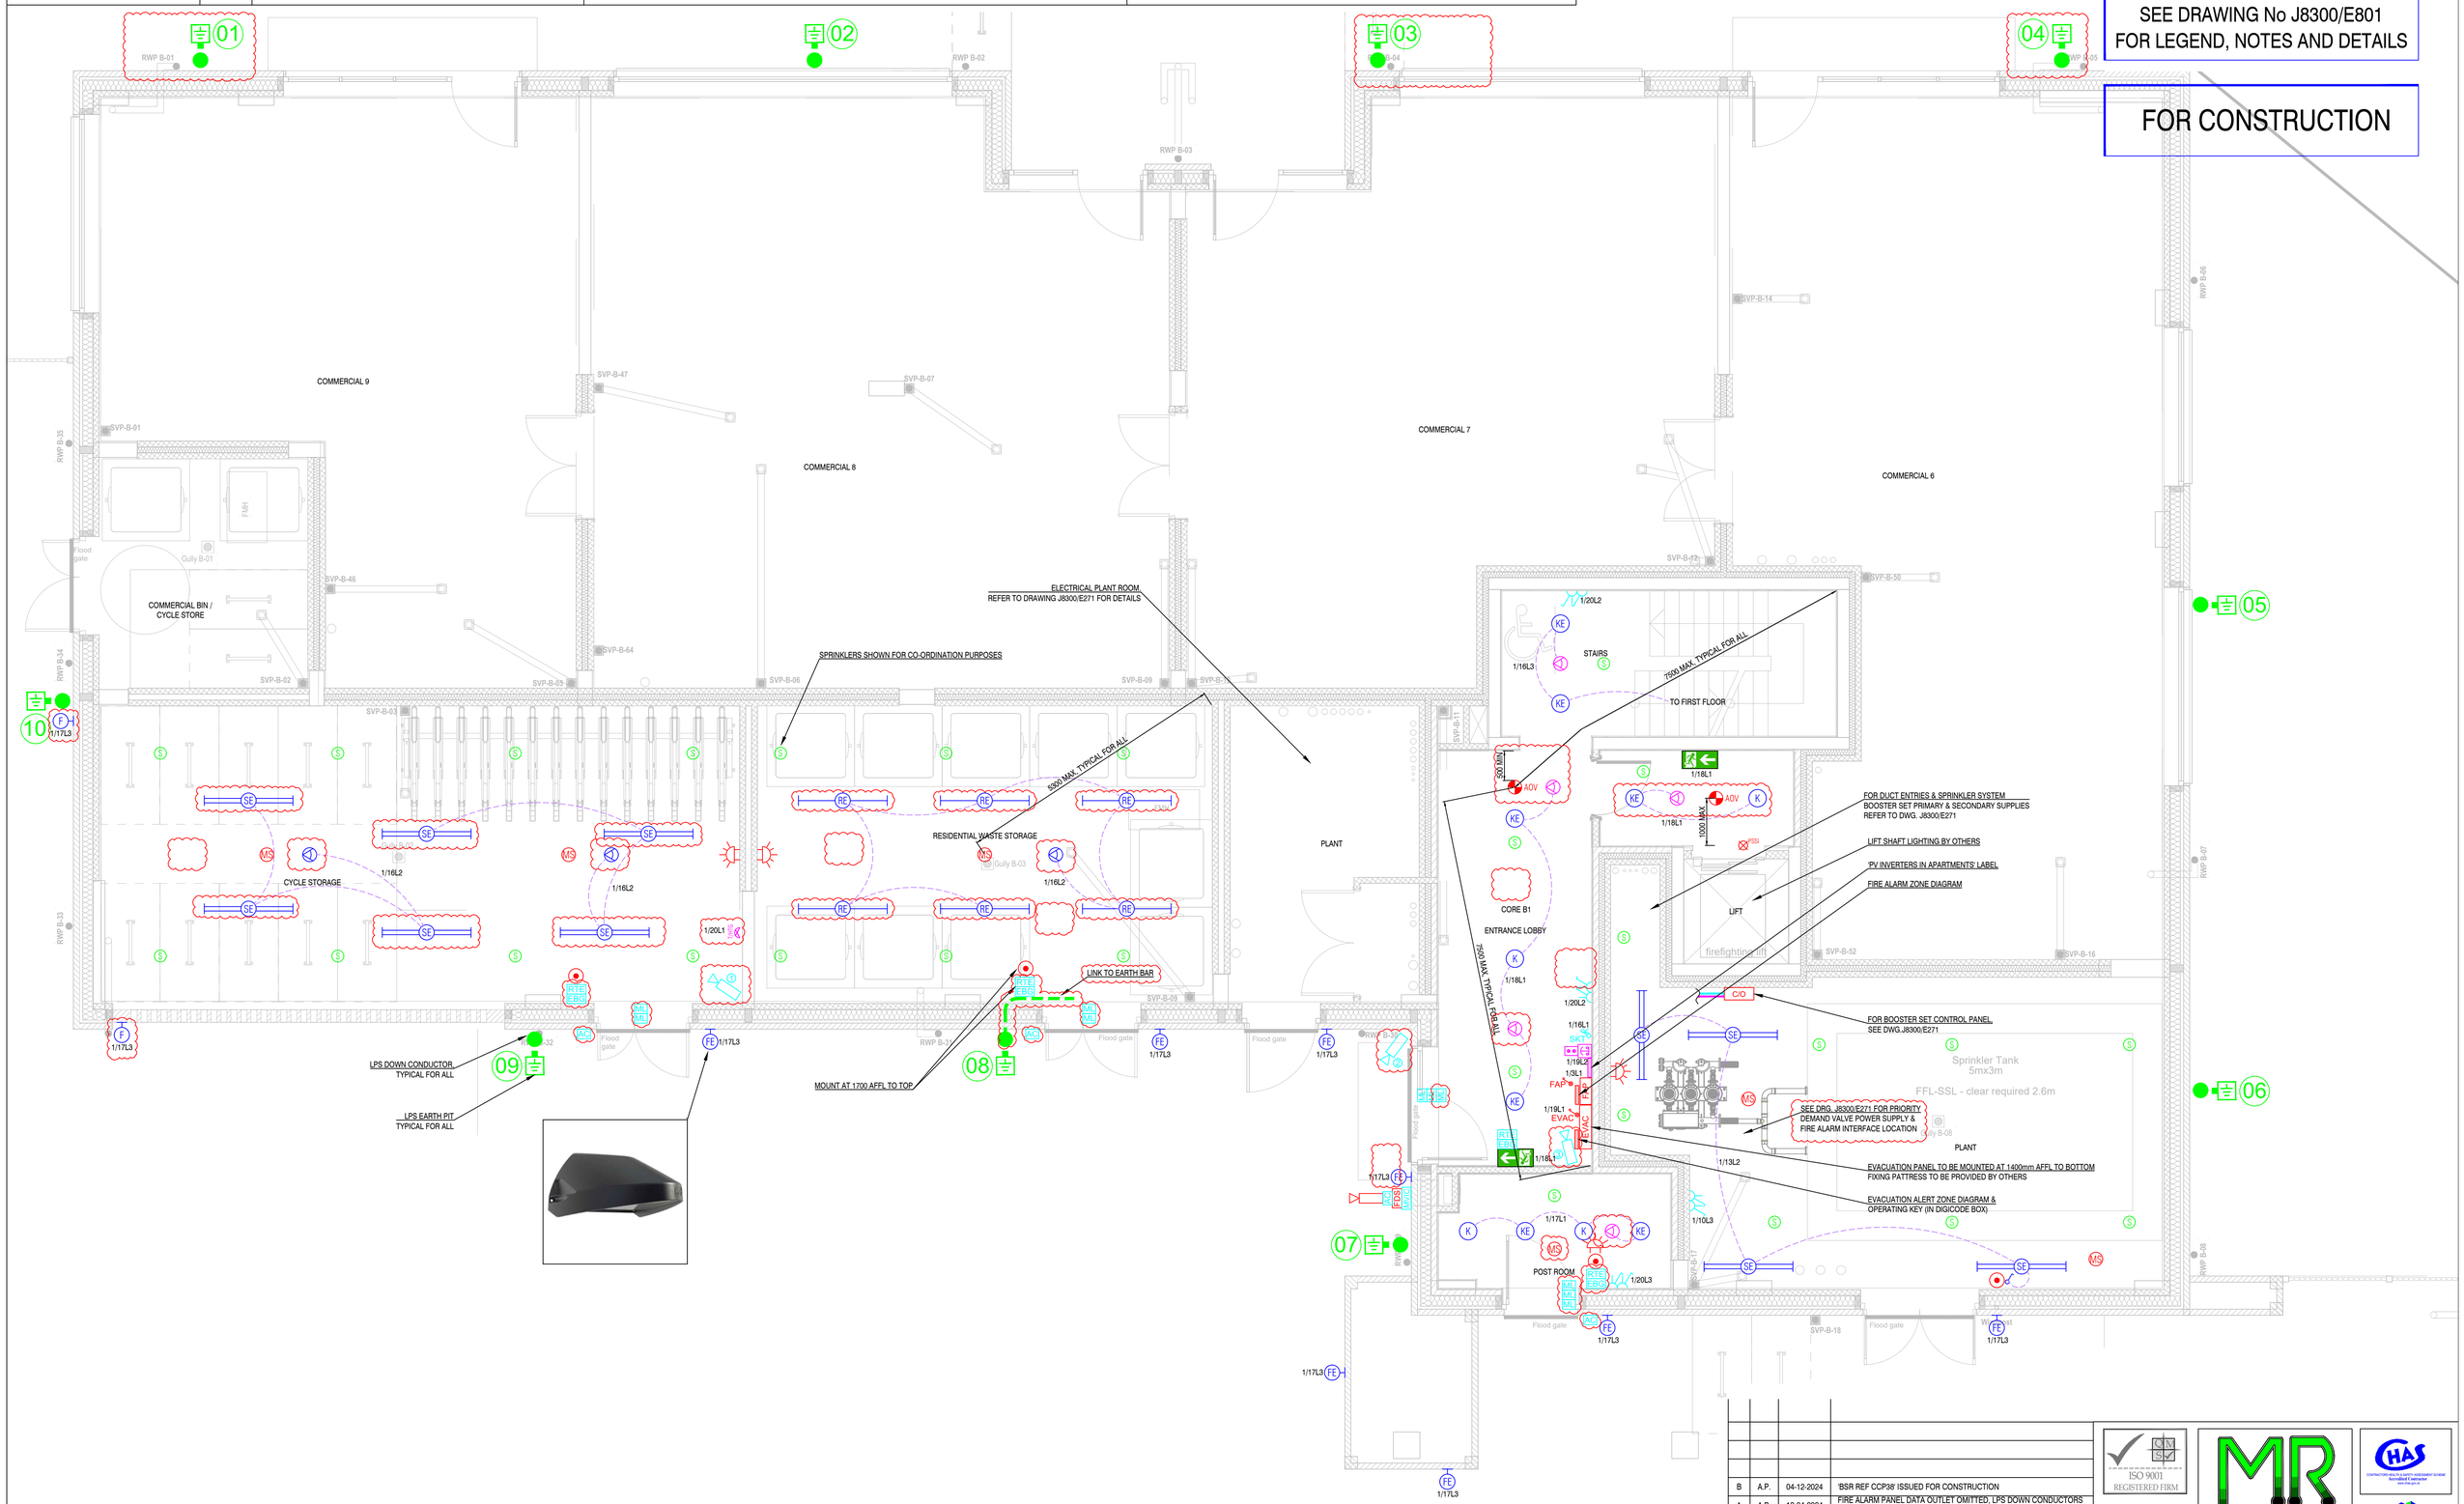

DISTANCES FROM EDGE OF SPRINKLERS
DOWN LIGHT - 152mm
DETECTOR - 600mm
PIRS - 460mm

REV	DRN	DATE	DESCRIPTION
B	A.P.	04-12-2024	'BSR REF CCP38' ISSUED FOR CONSTRUCTION
A	A.P.	18-04-2024	FIRE ALARM PANEL DATA OUTLET OMITTED, LPS DOWN CONDUCTORS & EARTH PITS ADDED

SCHEME
FORMER ADUR CIVIC CENTRE
159 FLATS

TITLE
BLOCK B
CORE B1 - GROUND FLOOR
COMMUNAL ELECTRICAL SERVICES LAYOUT

ISO 9001 REGISTERED FIRM
MR Electrical Services Ltd
1.2 CENTRAL POINT, KIRPAL ROAD
PORTSMOUTH, PO3 6FH
Tel: (023) 9281 6666 Fax: (023) 9281 6668
E-mail: enquiry@mrelectrical.co.uk

© This design is the property of MR Electrical Services Limited and shall not be reproduced or copied in any way or conveyed to a third party without the owners written permission

SCALE	1:50 @ A1	DATE	MARCH 2024
DRAWN	ANDY PAUL	CHECKED	GRAHAM WIGGINS
DRG. NO.	J8300/E201	REVISION	B