

East Front Elevation
1 : 50

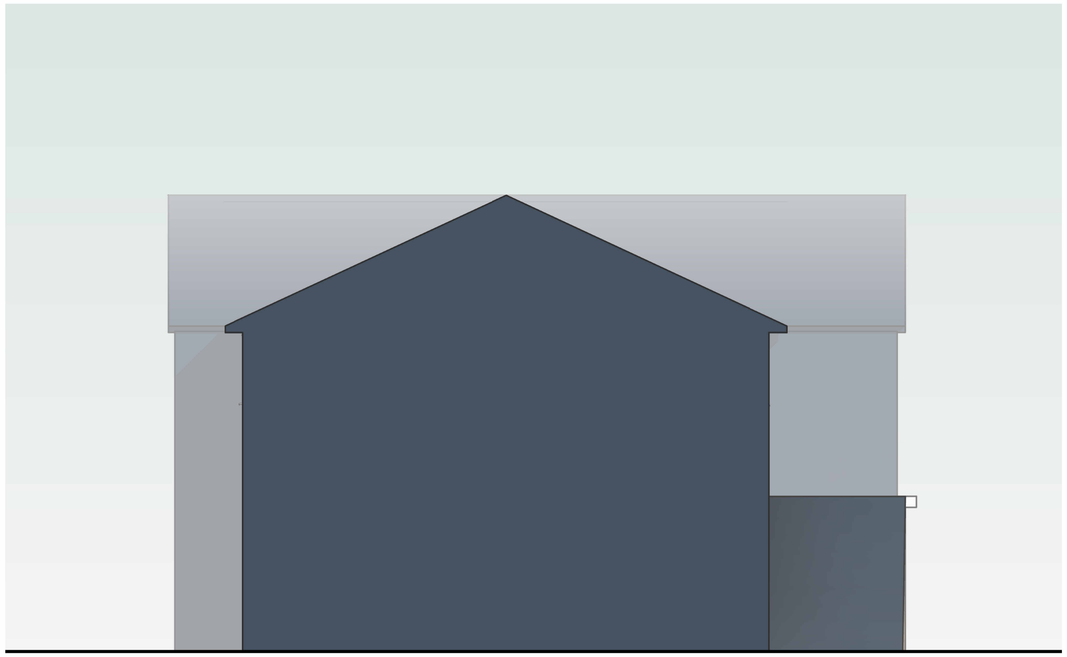

South Side Elevation
1 : 50

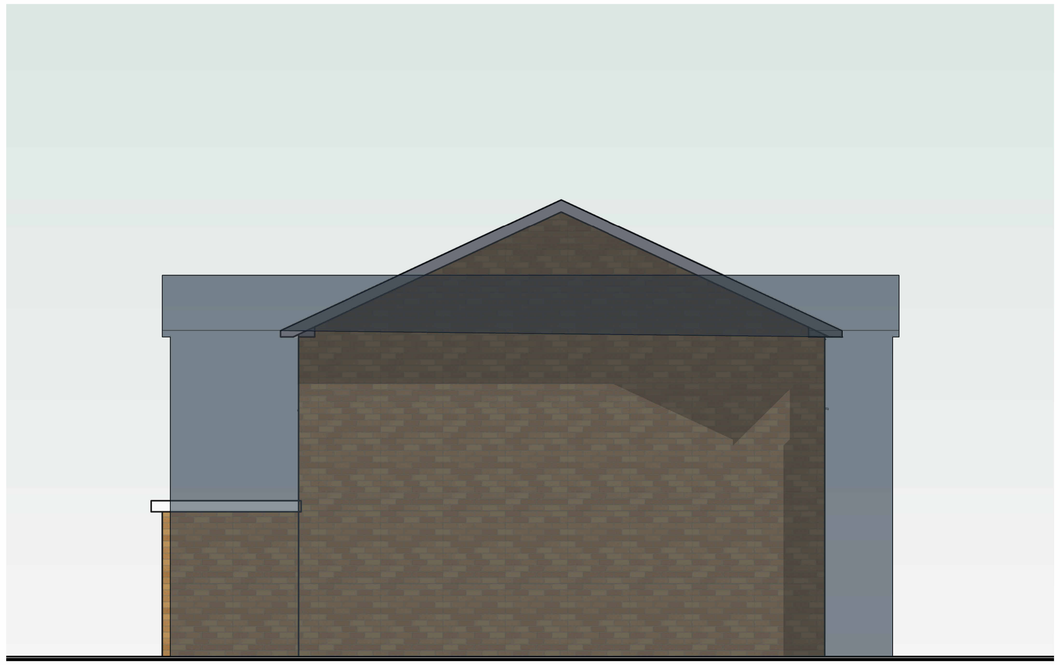

North Side Elevation
1 : 50

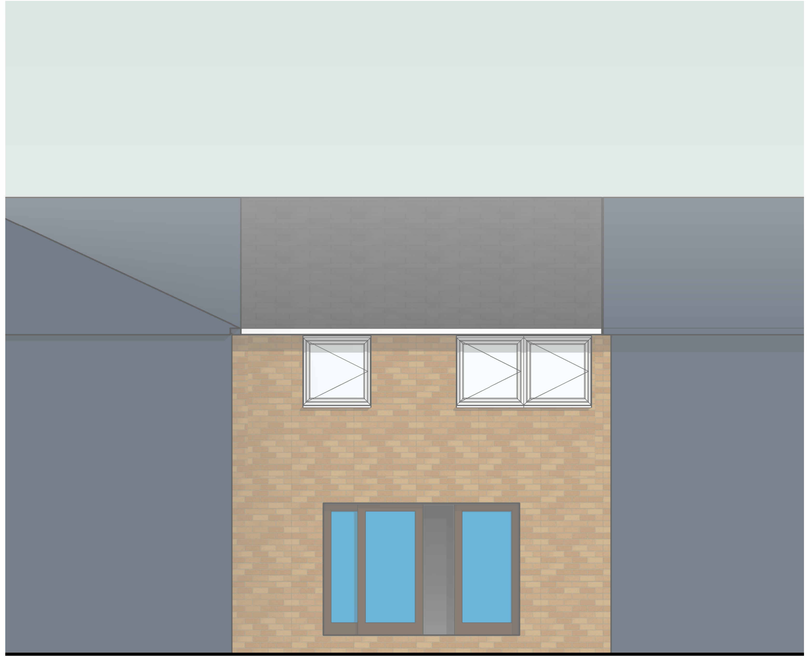

West Rear Elevation
1 : 50

0m 1m 2m 3m 4m 5m

VISUAL SCALE 1:50 @ A1

Notes:

1. THE COPYRIGHT OF THIS DRAWING IS VESTED IN ARCHEVOLVE AND IT MAY NOT BE REPRODUCED IN WHOLE OR PART OR USED FOR THE MANUFACTURE OF ANY ARTICLE WITHOUT THE EXPRESS PERMISSION OF THE COPYRIGHT HOLDERS.

2. WORK TO FIGURED DIMENSIONS ONLY.

3. THIS DRAWING IS TO BE READ IN CONJUNCTION WITH ALL RELEVANT ARCHITECT'S, SERVICE ENGINEER'S AND ARCHEVOLVE AND SPECIFICATIONS.

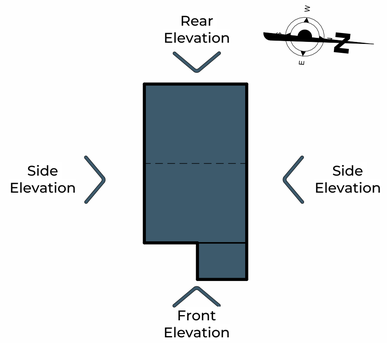

Rev_A	Update to the Oriantation of the House	AP	09/06/24

Revision Number	Revision Description	Issued by	Revision Date

DATE: 24/05/24

STATUS: PLANNING ISSUE

SHEET SIZE: A1

SCALE: 1 : 50

DRAWN: AP

CHECKED:

CLIENT:

Mr J Bull
17 Buckingham Mews
Shoreham By Sea
BN43 6AJ

SITE ADDRESS:

REVISION: Rev_A

DRAWING NO: ACR/041/24/02

PROJECT NO:

DRAWING: Additional Sotrey and Front Extension

TITLE: Elevations

ARCHEVOLVE
// design @archevolve.co.uk
// www. archevolve.co.uk
// 07830 325566
CIAT CHARTERED PRACTICE