
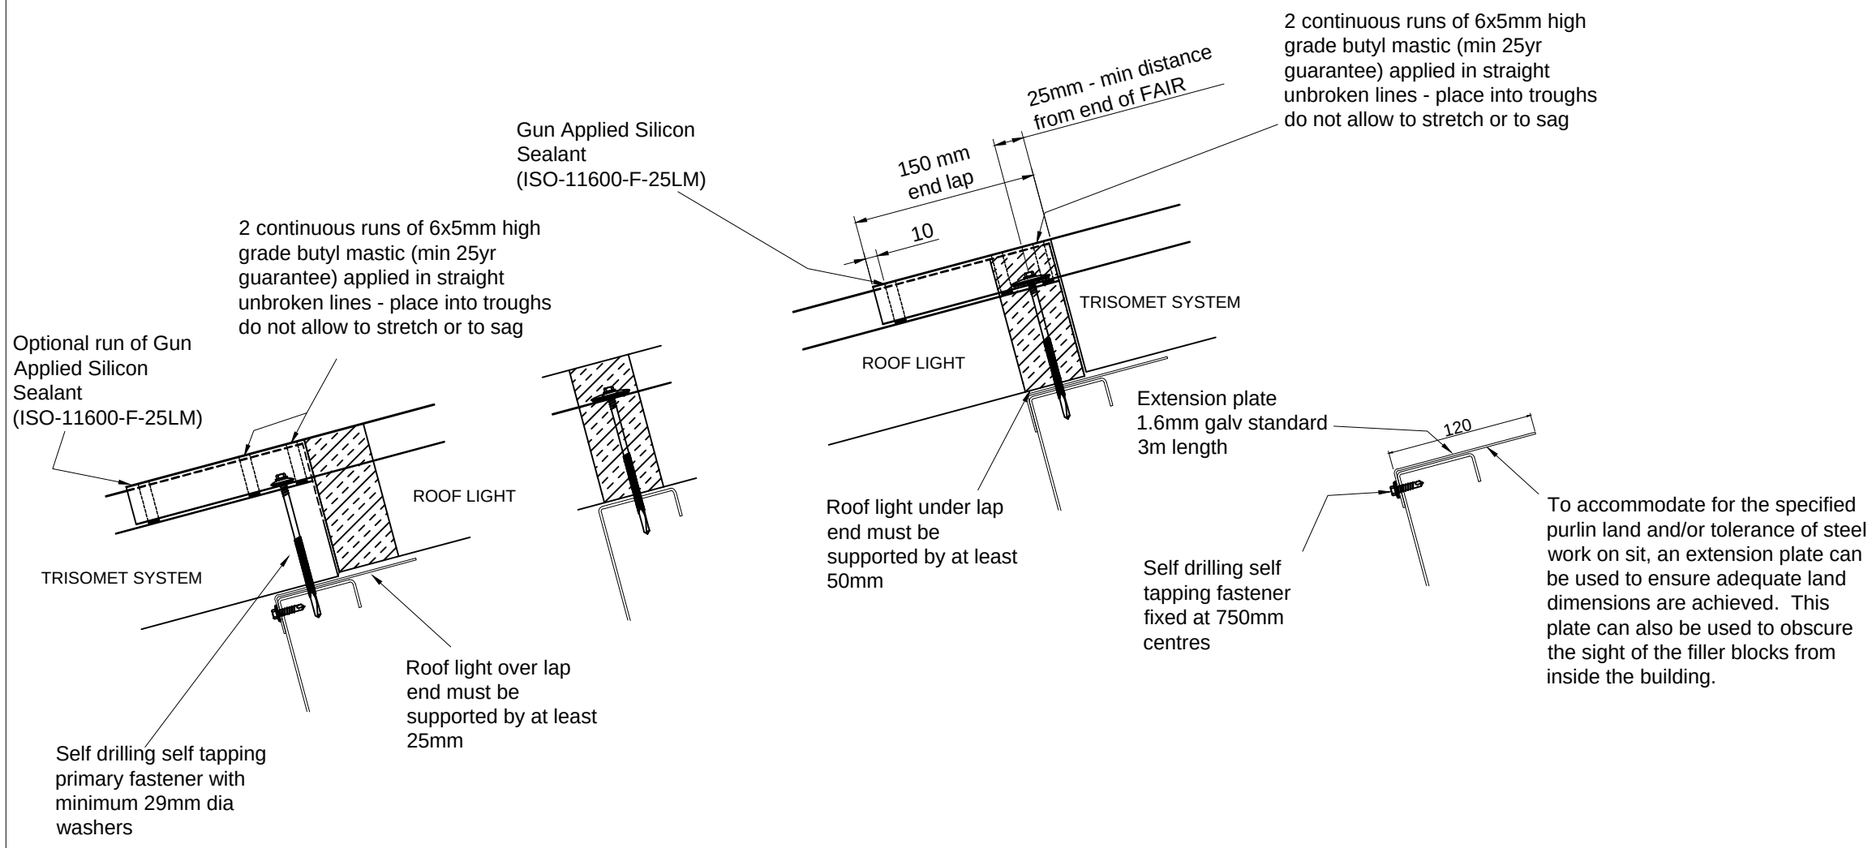


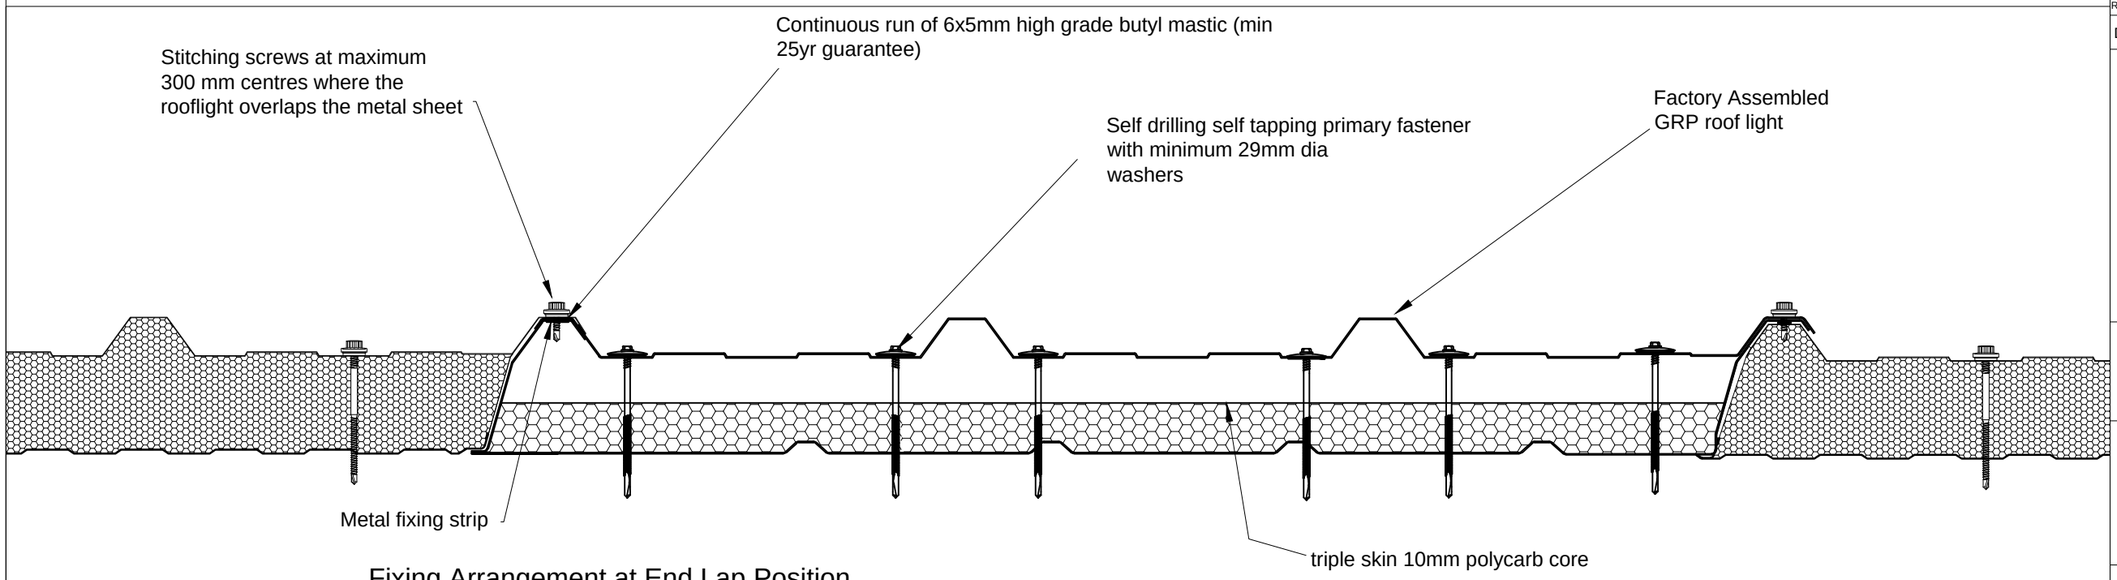

Fixing Arrangement at End Lap Position

NOTE: IT IS NOT RECOMMENDED TO LAP ROOF LIGHTS IN SERIES AS THIS MAY CAUSE MISAGLIGNMENT DUE TO VARYING TOLERANCE BETWEEN THE PANEL AND ROOF LIGHT UNITS.

NOTE! This drawing is copyright - NO unauthorised copying permitted - all dimensions shown are to be checked on site - do not scale from this drawing.

REV	DATE		DRAWN BY	CHECK BY

DRAWING STATUS

CAMERON WHYTE Industrial roofing and cladding

Industrial Roofing and Cladding

Cameron Whyte Limited,
Basepoint Broxbourne,
Pindar Road, Hoddesdon,
Hertfordshire,
EN11 0FJ.

Tel: 01992 917934

Email: admin@cameron-whyte.com

CLIENT

NEXT, SHOREHAM

PROJECT

NEXT SHOREHAM
STORE EXTENSION
KINGSTON BROADWAY
HOLMBUSH CENTRE
BN436TE

TITLE

ROOF LIGHT DETAILS

DRAWN	CHECKED	SCALE	DATE
JPB		1:5@A3	22.05.24

DRAWING NO.	REV.
C311 - D01	