


EXISTING SOUTH ELEVATION - Scale 1:50

Scale in Metres
0 1 5

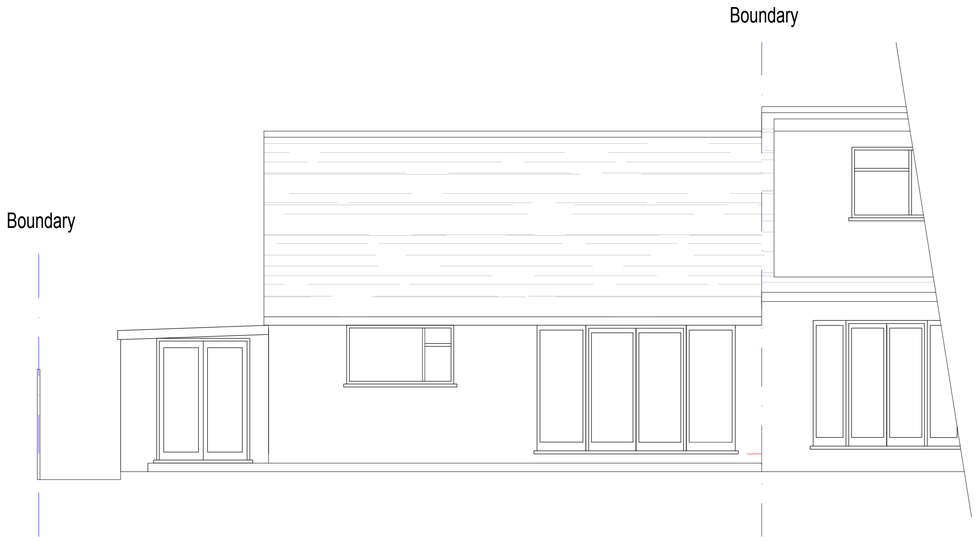


EXISTING WEST ELEVATION - Scale 1:50

Scale in Metres
0 1 5



EXISTING NORTH ELEVATION - Scale 1:50

Scale in Metres
0 1 5

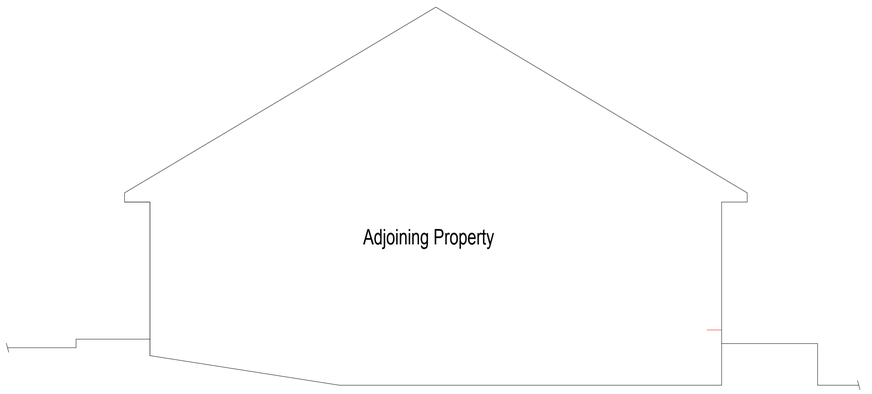

EXISTING EAST ELEVATION - Scale 1:50

Scale in Metres
0 1 5

Notes:

DO NOT SCALE FROM THIS DRAWING. Use figured dimensions only.

This drawing must be read in conjunction with all other related drawings and documentation. Any discrepancy in either must be reported immediately to JB.

It is the contractor's responsibility to check all dimensions on site, any discrepancy to be reported immediately to JB.

Details are representative only, size and final setting out to be verified on site, and subject to confirmation by relevant specialist subcontractor.

Full original record copies of issued drawings are kept at JB.

Drawing Status
PLANNING ISSUE

Rev	Description	By	Date
PL1	PRELIMINARY ISSUE	JJB	30.08.2023

Client
JOE BULL

Project Title
14 HOLMBUSH CLOSE, SHOREHAM, BN43 6TT

Drawing Title
EXISTING ELEVATIONS

Scale at A1	Drawn	Checked	Revision Date
1: 50	JJB	HJB	30.08.23

Drawing Number
Project | Originator | Zone
– – XXX
xx – xx – xx – 0102
Level | Type | Role | Number

Project Ref No.

Revision
PL1