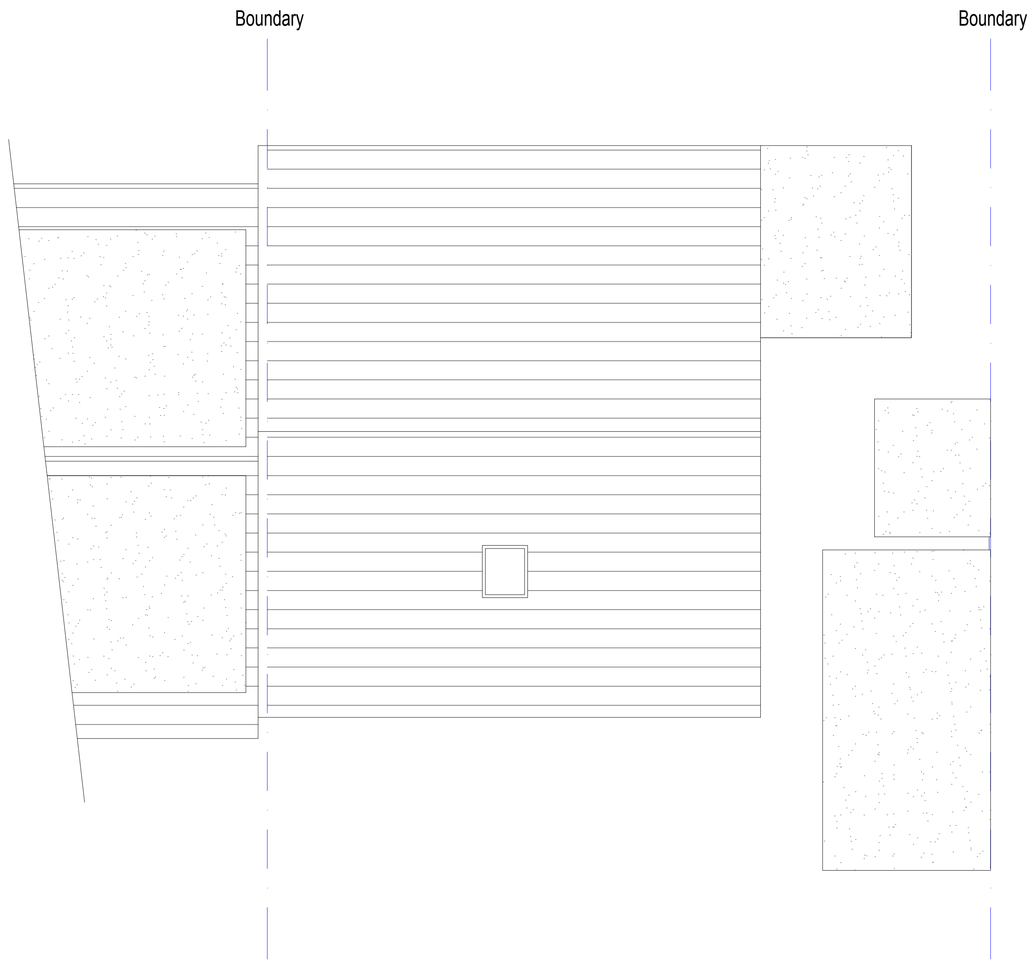


EXISTING ROOF PLAN - Scale 1:50

Scale in Metres

0 1 5

Notes:

DO NOT SCALE FROM THIS DRAWING. Use figured dimensions only.

This drawing must be read in conjunction with all other related drawings and documentation. Any discrepancy in either must be reported immediately to JB.

It is the contractor's responsibility to check all dimensions on site, any discrepancy to be reported immediately to JB.

Details are representative only, size and final setting out to be verified on site, and subject to confirmation by relevant specialist subcontractor.

Full original record copies of issued drawings are kept at JB.

Drawing Status

PLANNING ISSUE

Rev	Description	By	Date
PL1	PRELIMINARY ISSUE	JJB	30.08.2023

Client

JOE BULL

Project Title

14 HOLMBUSH CLOSE, SHOREHAM, BN43 6TT

Drawing Title

EXISTING ROOF PLAN

Scale at A1	Drawn	Checked	Revision Date
1: 50	JJB	HJB	30.08.23

Drawing Number

Project	Originator	Zone		
	–	–	XXX	
xx	– xx	– xx	– 0103	
Level	Type	Role	Number	

Project Ref No.

Revision

PL1