Proposed Glazing scheme
1.20 scale



Grey Aluminium frame

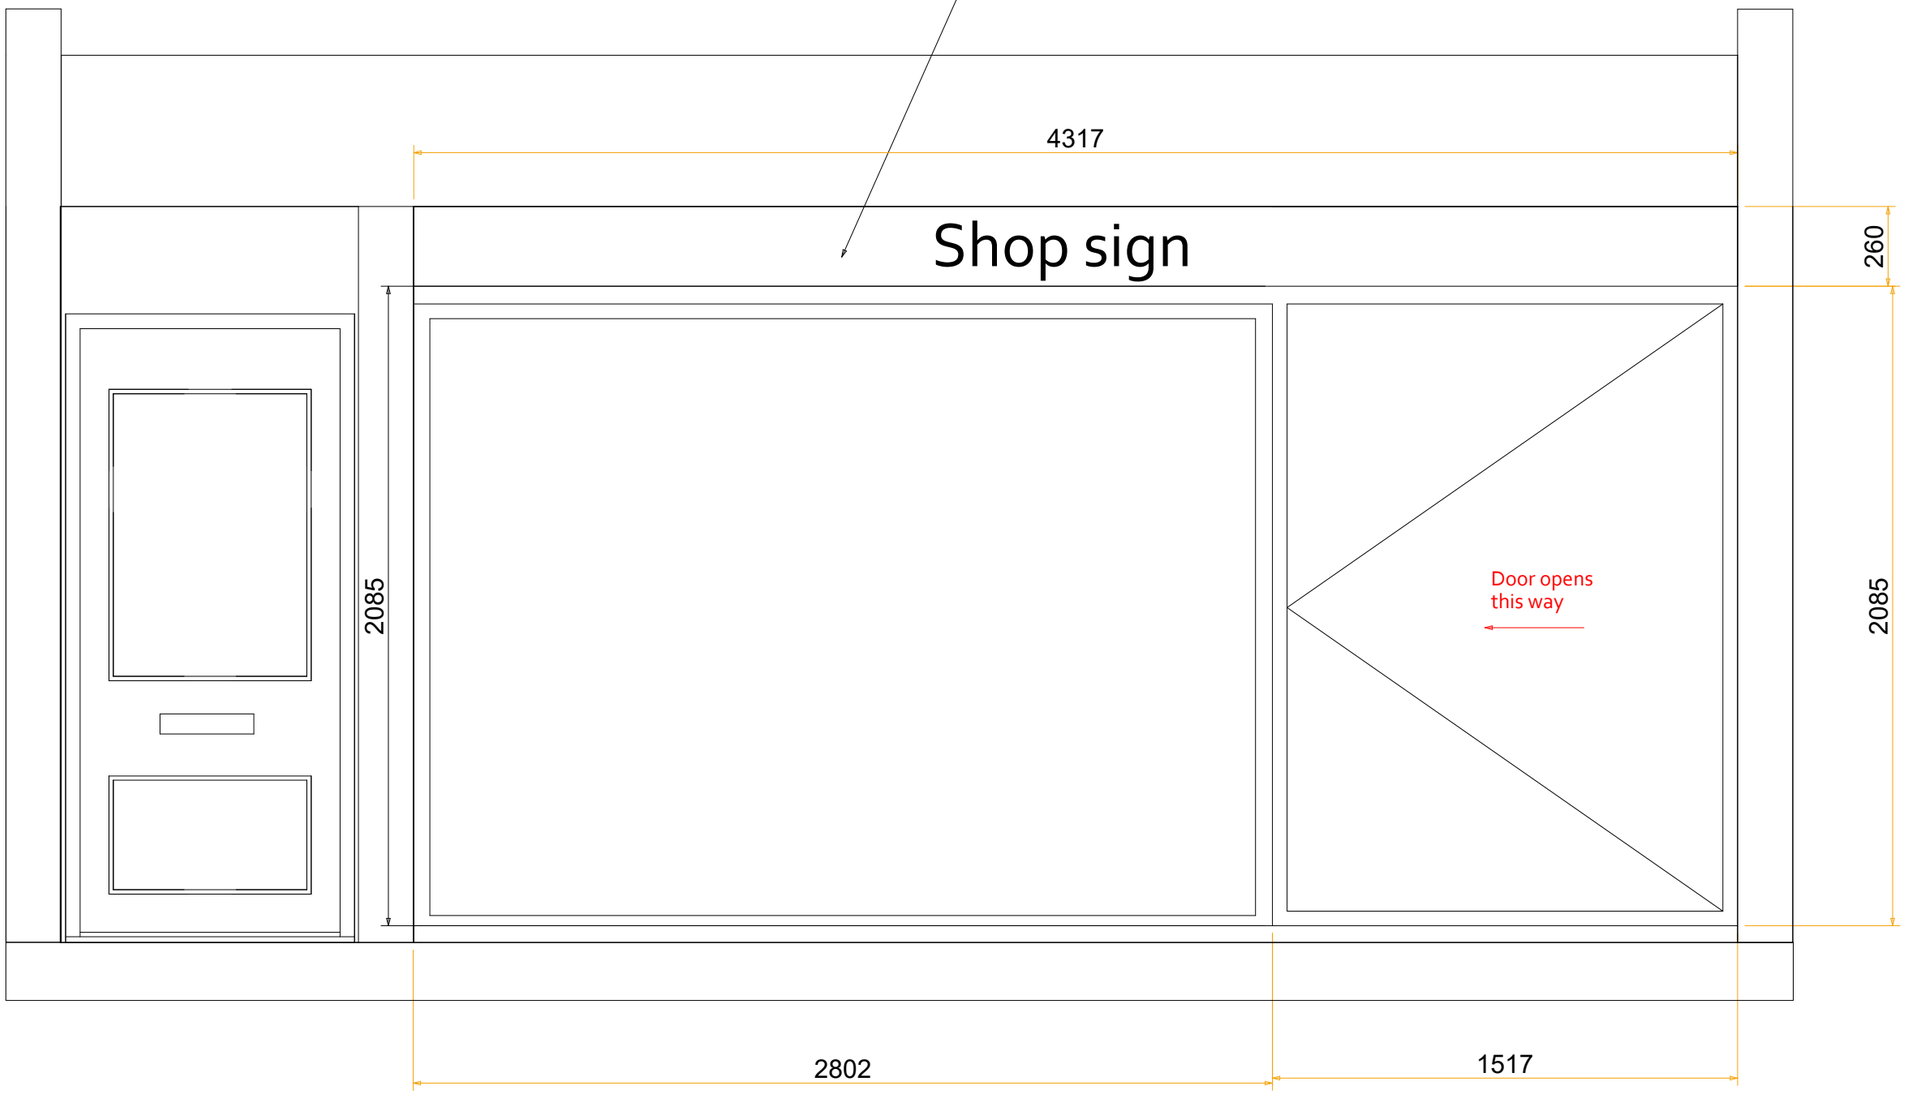

ARCHITECTURAL JONES • PROJECTS

Page Size - A3



Client - Nish Amin

Address - 78 Brighton Road,
Worthing,
BN11 2EN