Ground floor plan

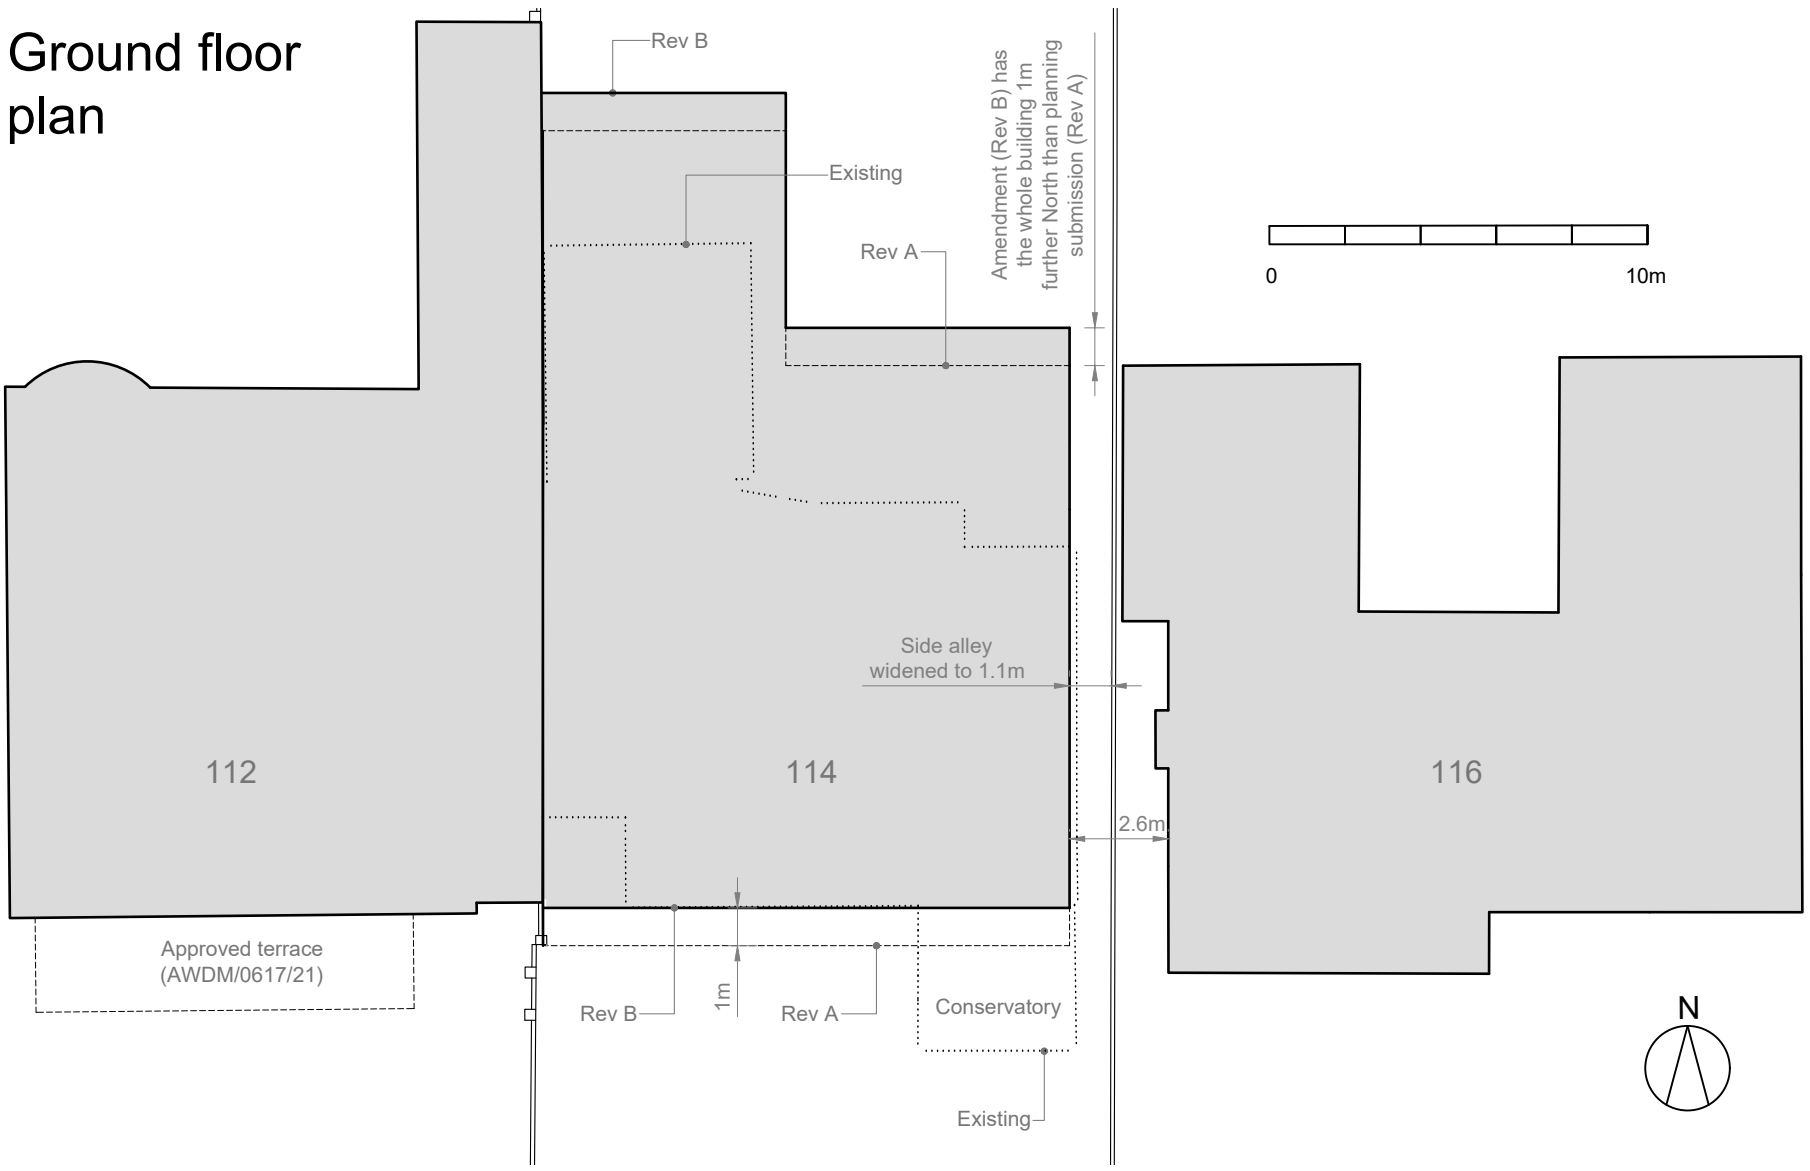

First floor plan

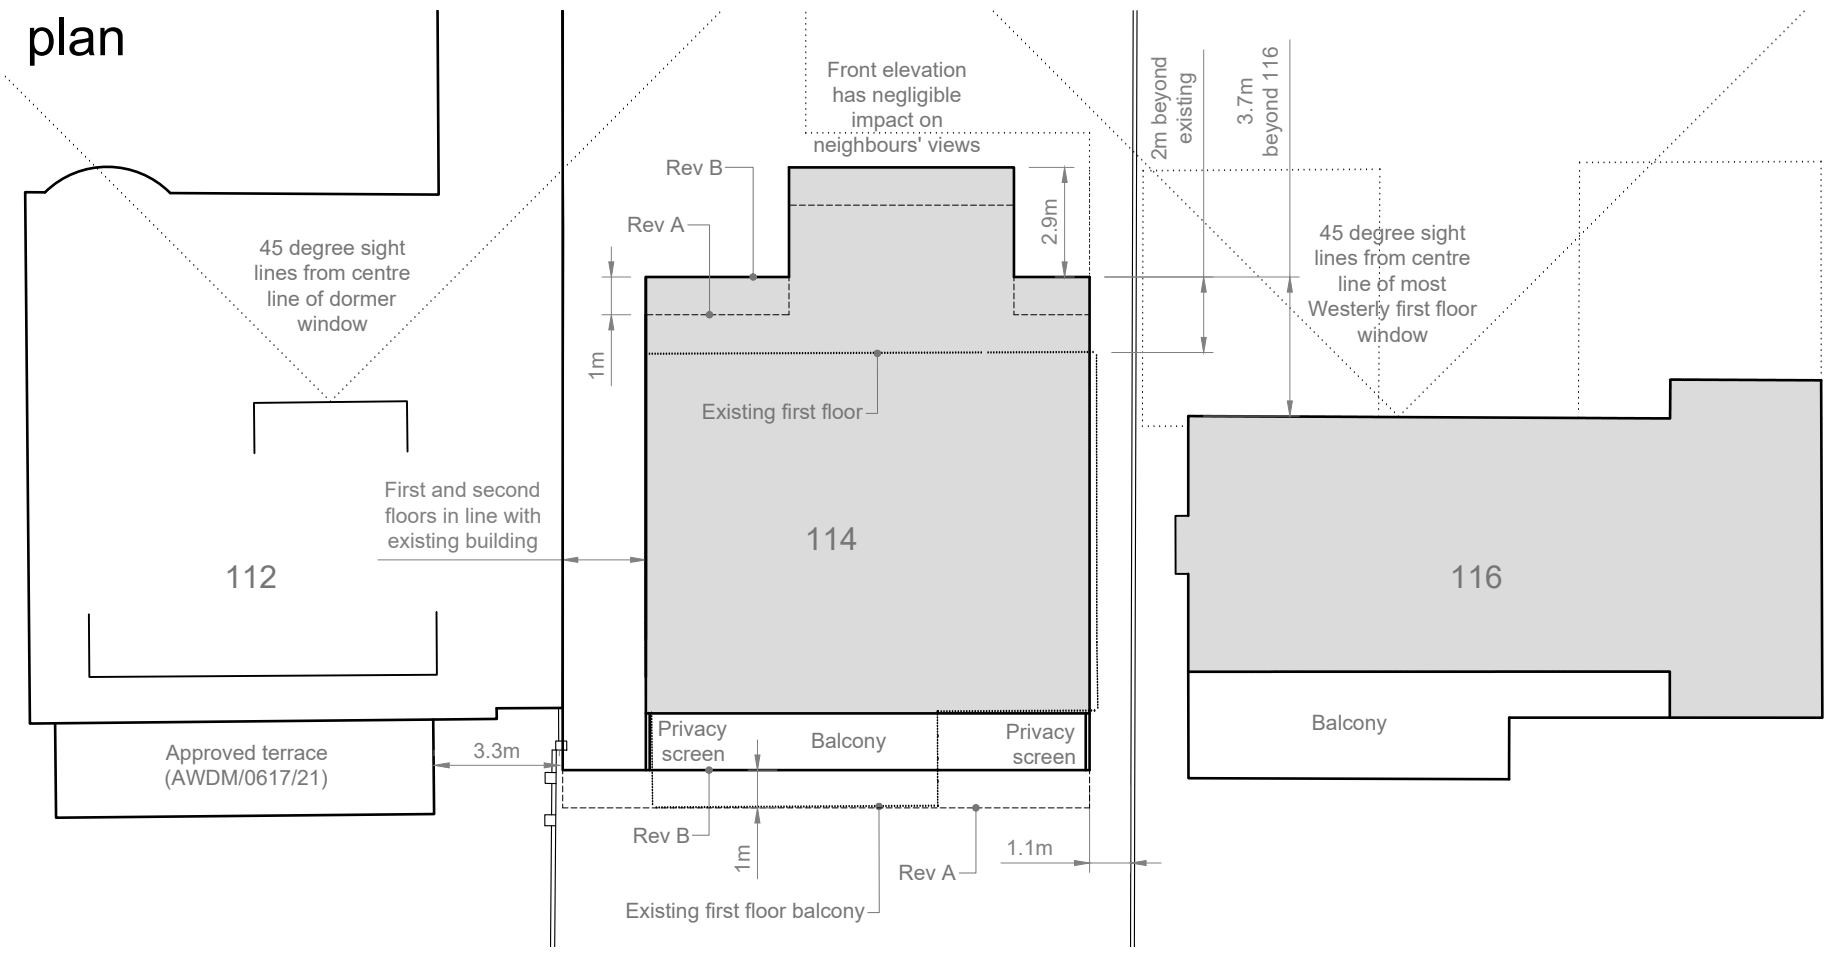

Second floor plan

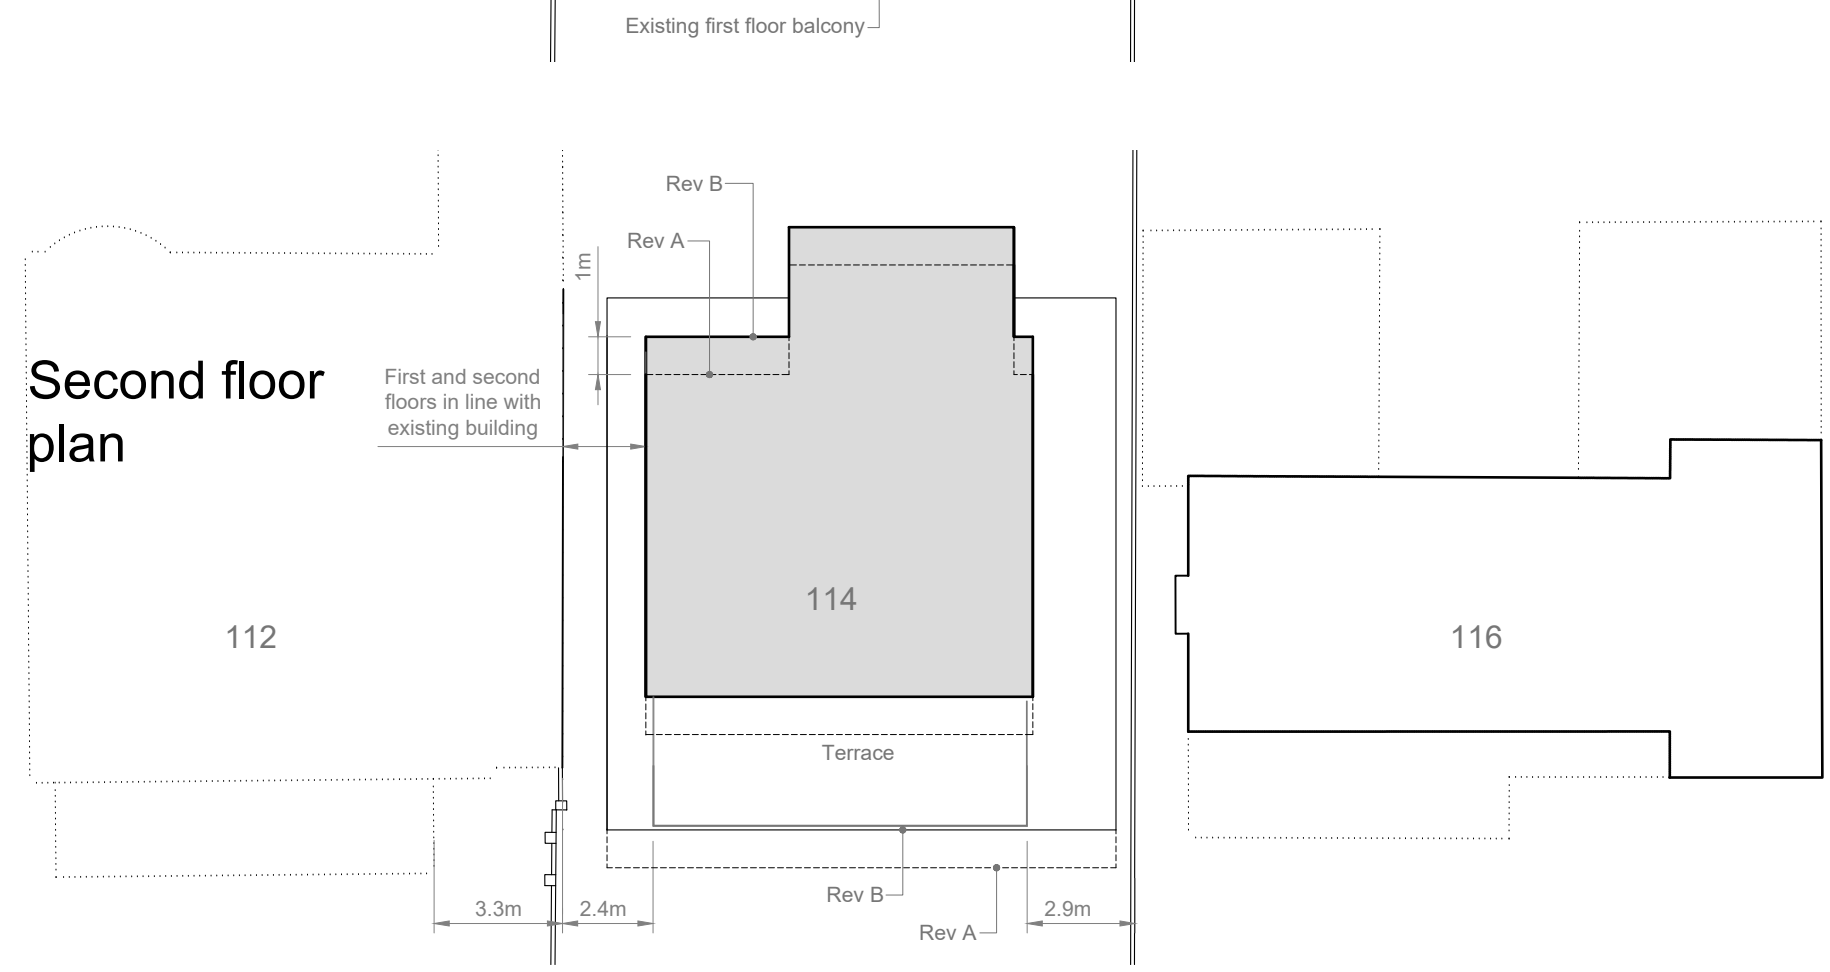

Address **114 Old Fort Road, Shoreham by Sea BN43 5HB**

JMD Jim Miller Design Ltd
01273 233548 T
jim@jimmillerdesign.co.uk E
www.jimmillerdesign.co.uk W
92 Livingstone Road, Hove BN3 3WL

Scale 1:200 @ A4

Date/Rev 14.10.21

Drawing 8303.08

Notes Plans should be approved by local authority building control prior to commencement of work.
No dimensions to be scaled from drawing.
All dimensions to be checked on site.
All dimensions in mm unless stated otherwise
This drawing is copyright.

Submission PLANNING

Project New build to Passivhaus principles

Use Planning

Client Chris Jessop