

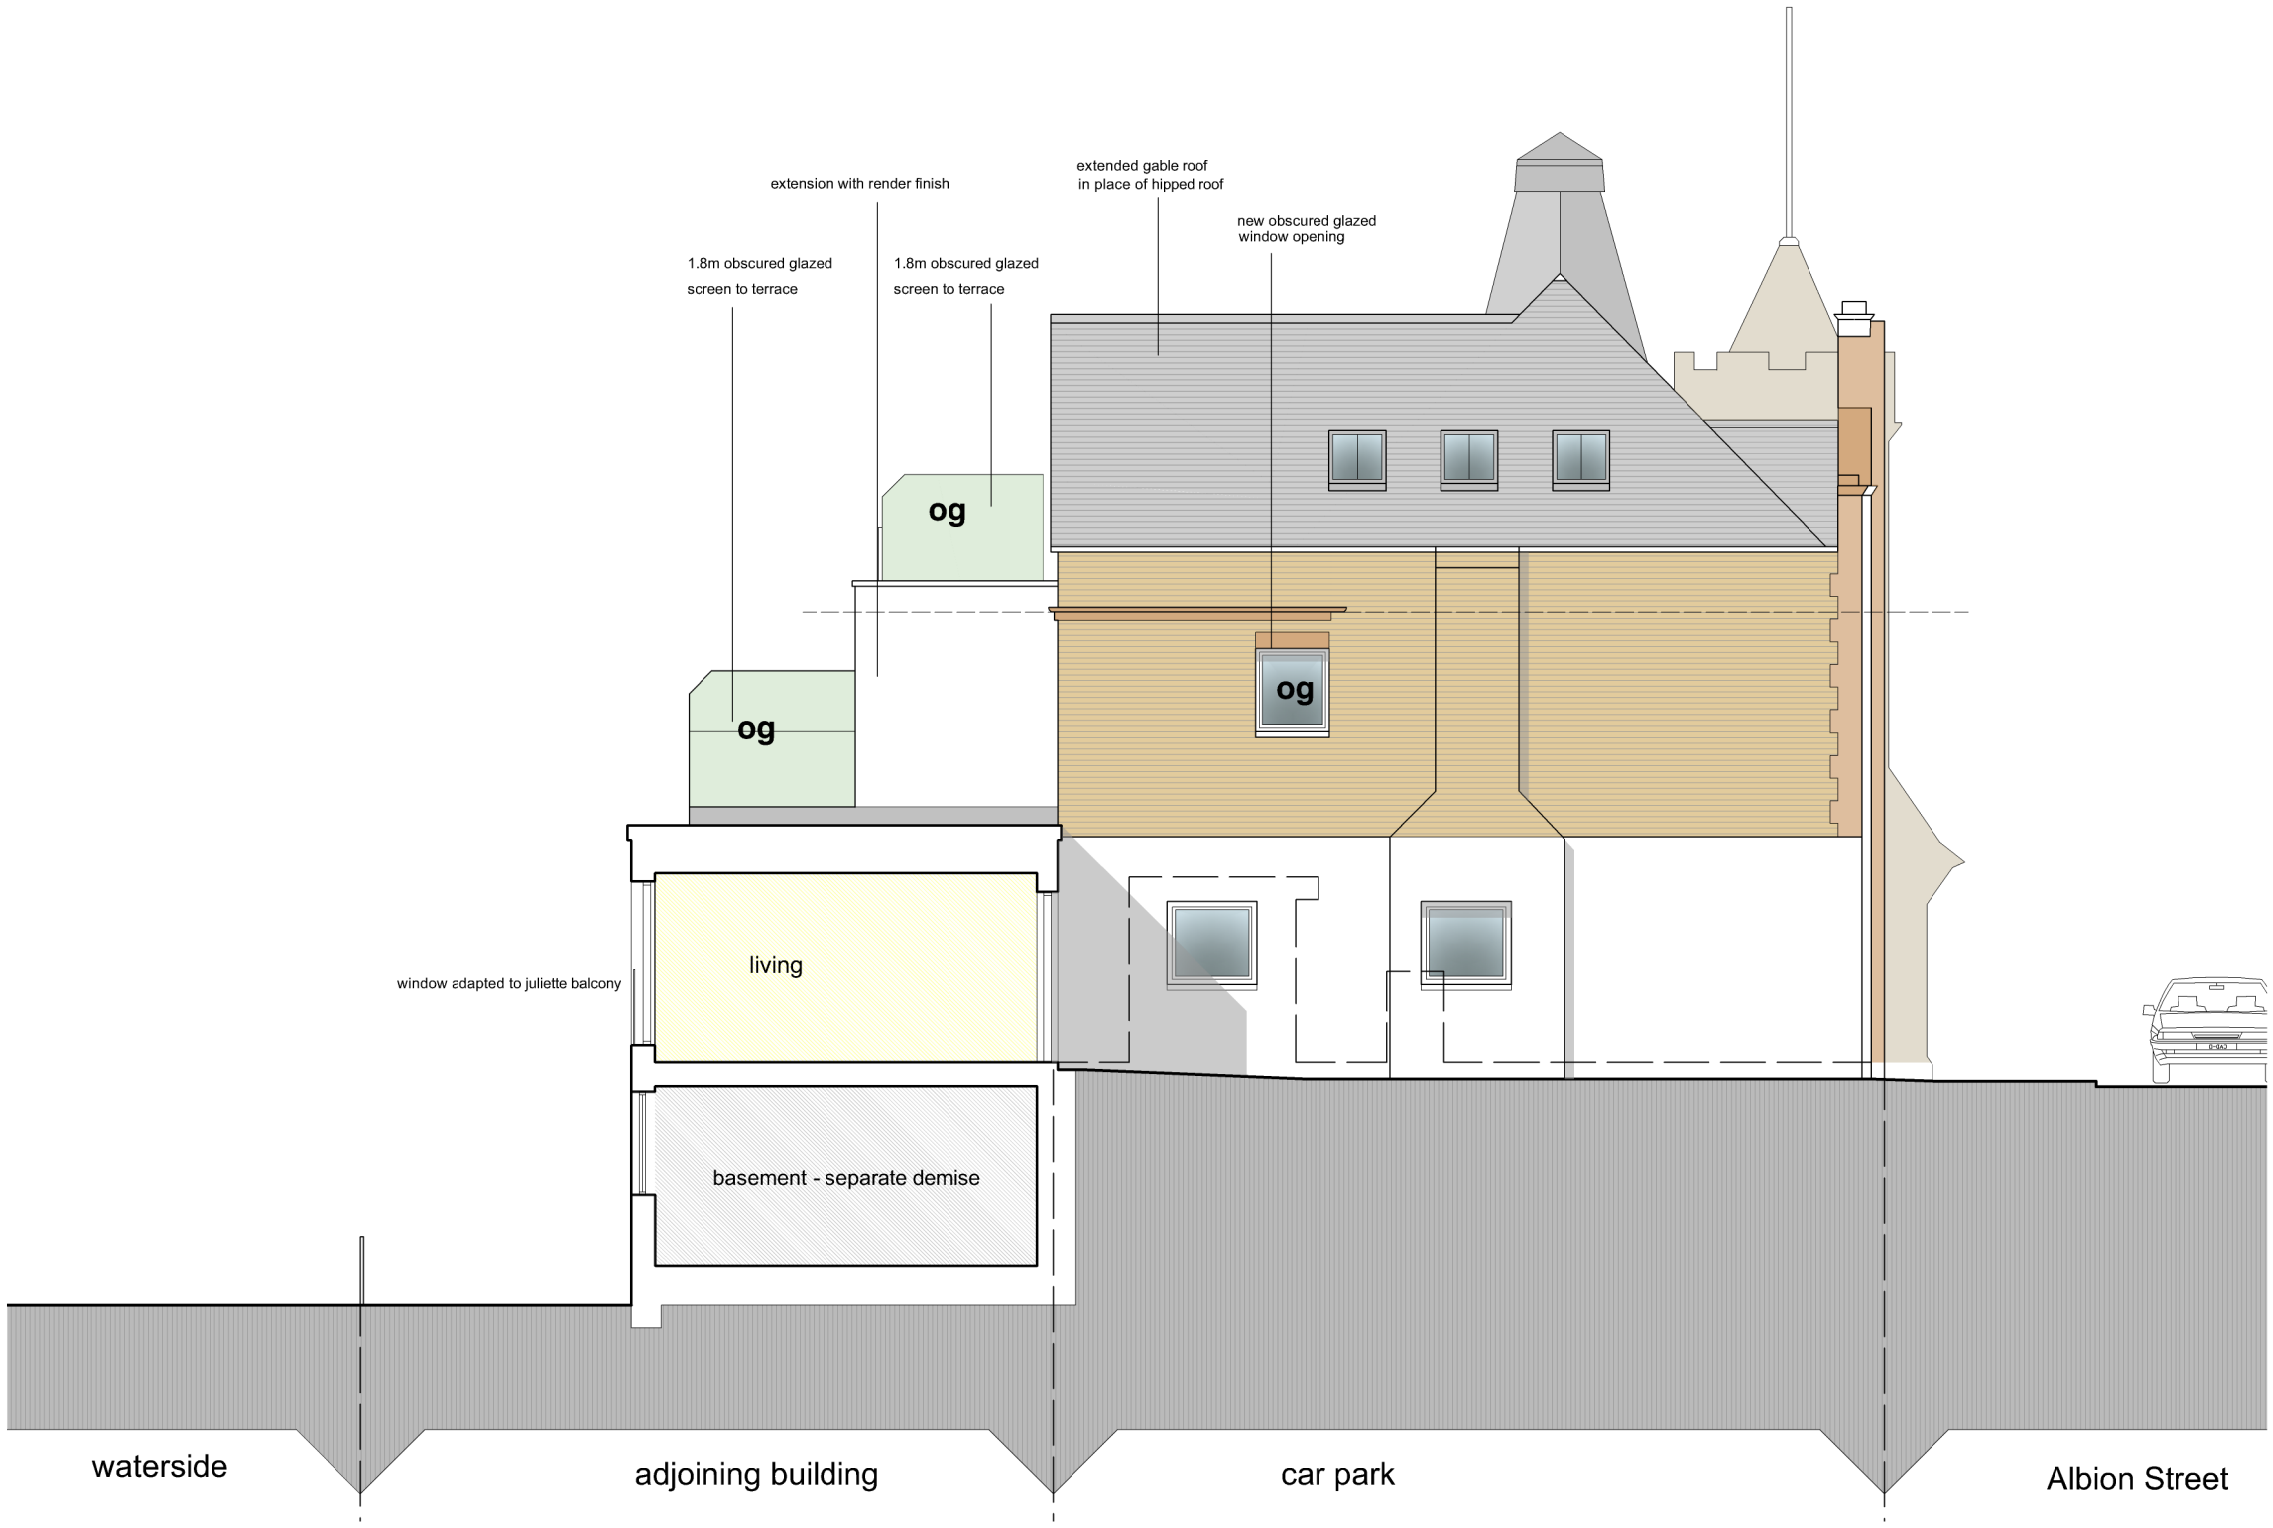


Proposed side (east) elevational section VV Scale 1:100 @A3

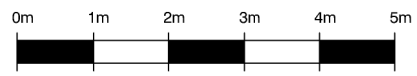

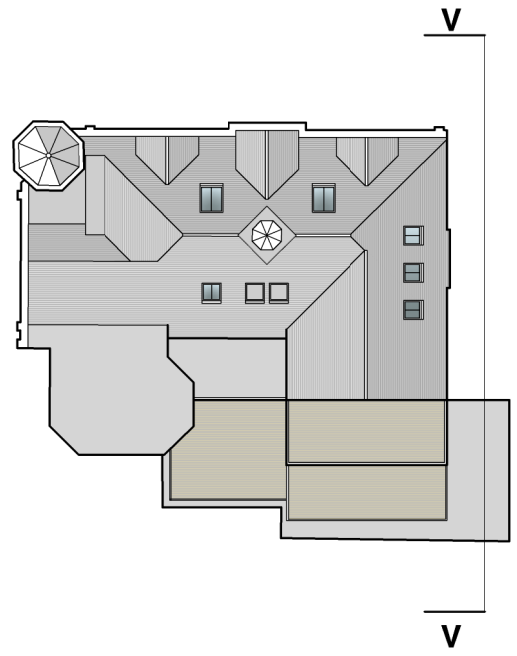

revised planning issue

E 260123 obscure screen amended

D 061022 Unit 6 amended

C 210920 East elevation rooflight revisions

B 040920 Cycle store position changed with 1m separation gap to boundary wall (shown dashed in background)

A 280720 Obscured glazed window added to unit 5 and 1.8m high obscured glazed screen addition to east side of first floor terrace

rev.	date

These drawings should be approved by local Authority

No dimensions to be scaled from this drawing. All dimensions to be checked on site. This drawing is copyright and should not be reproduced without the permission of the Architects.

client Hall Homes

project Old Town Hall
142 Albion Street, Southwick

drawing Proposed east elevation

scale 1:100@A3 date May 2020
drawn JN

19a Wilbury Avenue
Hove, East Sussex
BN3 6HS

tel: 01273 203230
fax: 01273 321687
email:info@taarchitects.co.uk

Turner Associates
Architects and Planning Consultants

TA 1228 /27 rev. E