

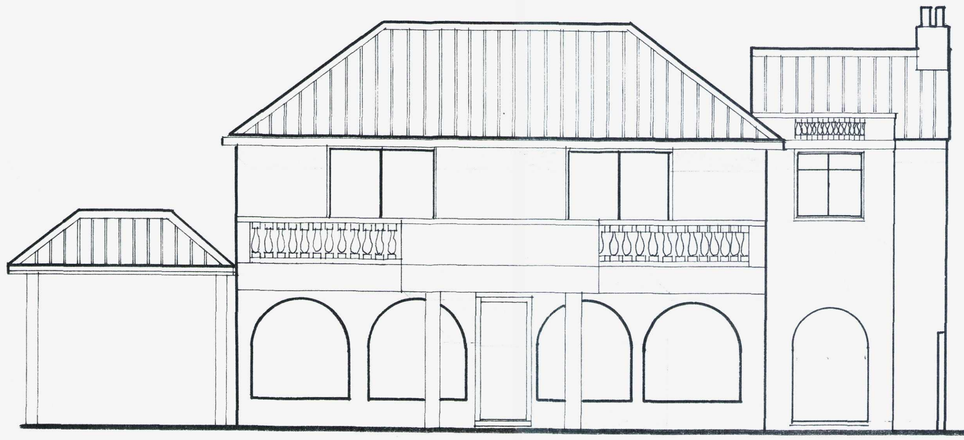


SOUTH

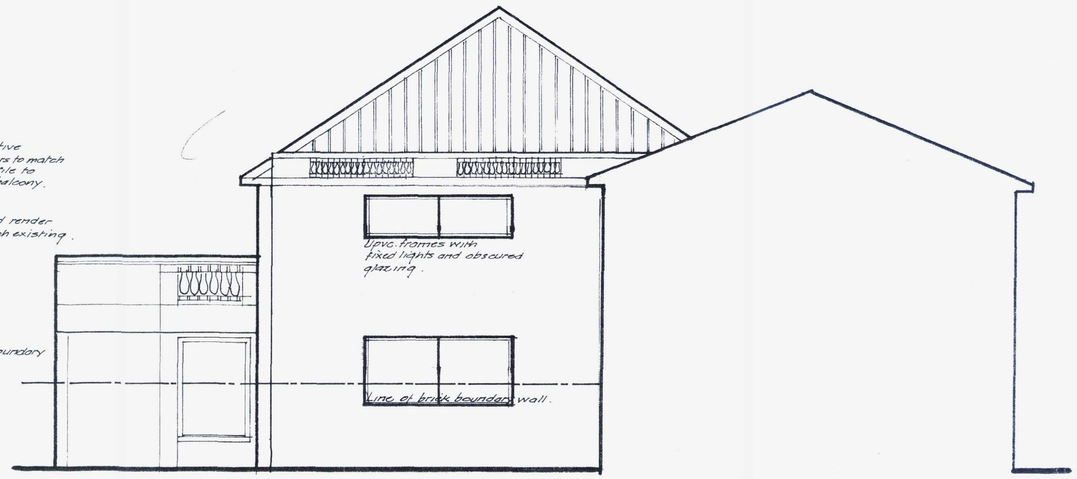


EAST

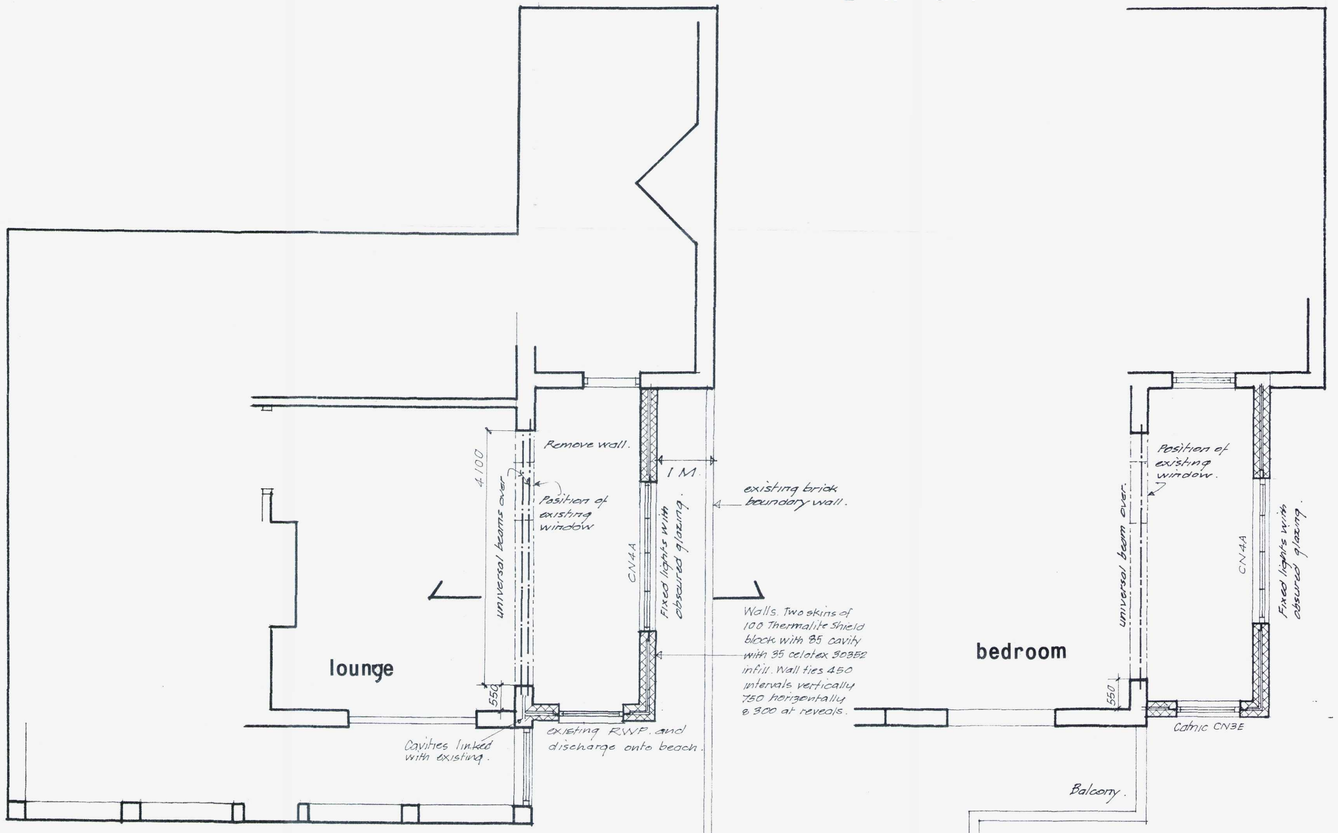

GROUND

FIRST

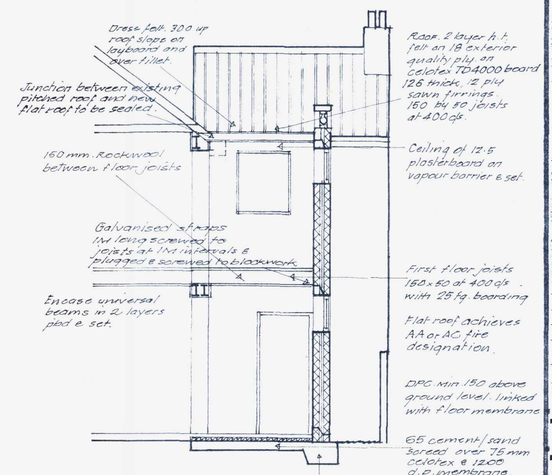


section


Windows. Double glazed with 16 mm argon gap & soft coat Low E glass (U value 1.60 W/m²K). Doors. similar but providing insulation value 1.80 W/m²K. All glazing within 800mm of floor & doors to be glazed with laminated or toughened glass to BS 6206, 1981. Windows to extended rooms to have vents equal to 1/10th floor area. Trickle ventilation equal to 8000 mm².

scale: 0 1:50 1 2 3 4 5 6 7 8 9 10

0609/15
- 8 JUN 2015

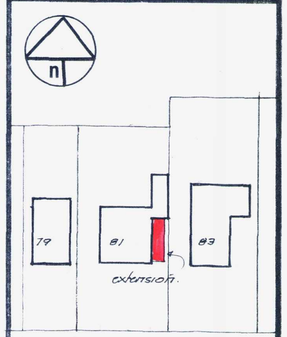

block 1:500

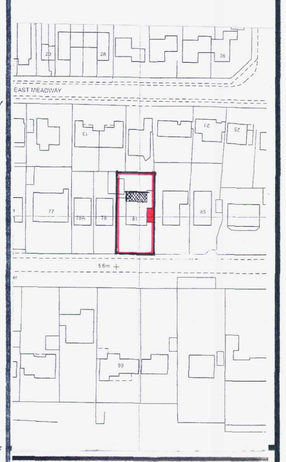

site 1:1250

81 Old Fort Road
Shoreham Beach
Shoreham-by-Sea
West Sussex BN43 5HA

Drawing No. 11,549/A

Scale: 1:50

April 2012 *Amended 13.6.12. & Regs*

Roy C. King. FRICS.
Chartered Surveyor
361 Upper Shoreham Road
Shoreham-by-Sea
West Sussex BN43 5NB
Telephone & Fax: (01273) 453619