
Legend

Application Area

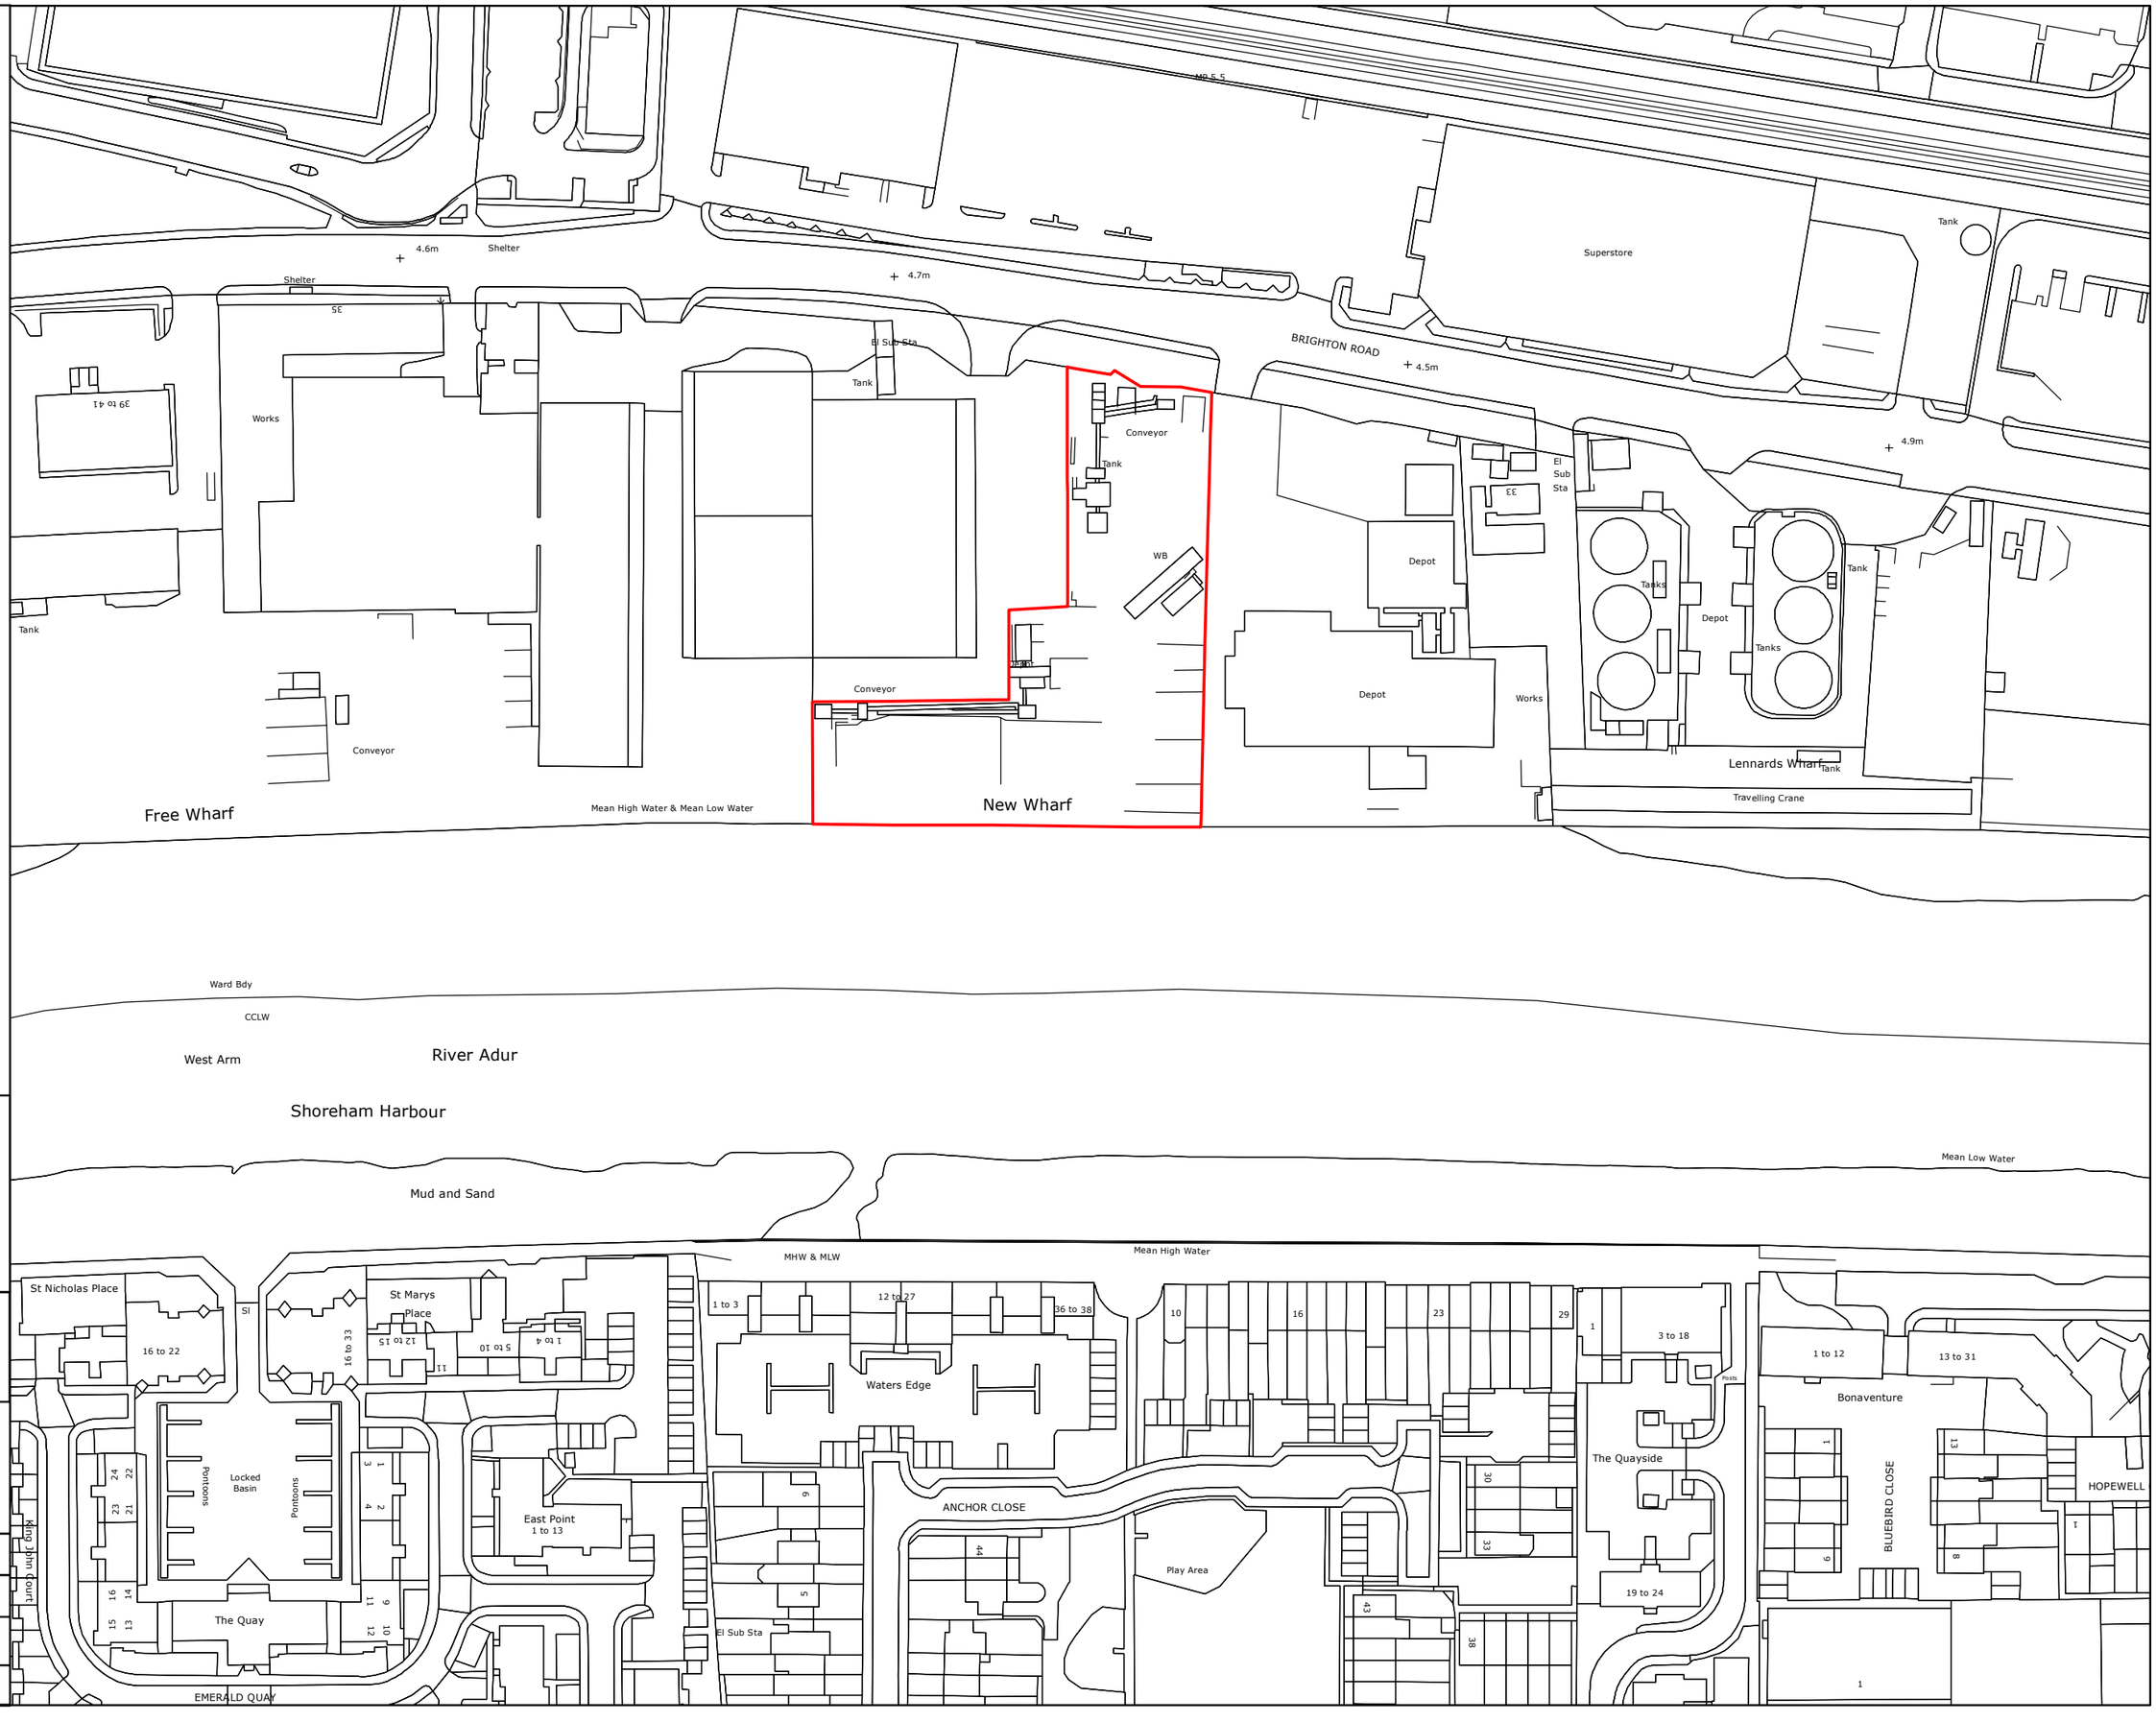

N

Meters

0 25 50

Based upon Ordnance Survey mapping withpermission of the controller of Her Majesty's stationary Office. Crown Copyright Licence No: AL 50917A 0001

AGGREGATE INDUSTRIES

Site Name:	Shoreham New Wharf
Drawing Title:	Location Plan
Scale: 1:1250	Size: A3
Drawing No:	NW/1
Date:	05/08/2020
Version:	V1
By: MC	For: CH