REVISIONS

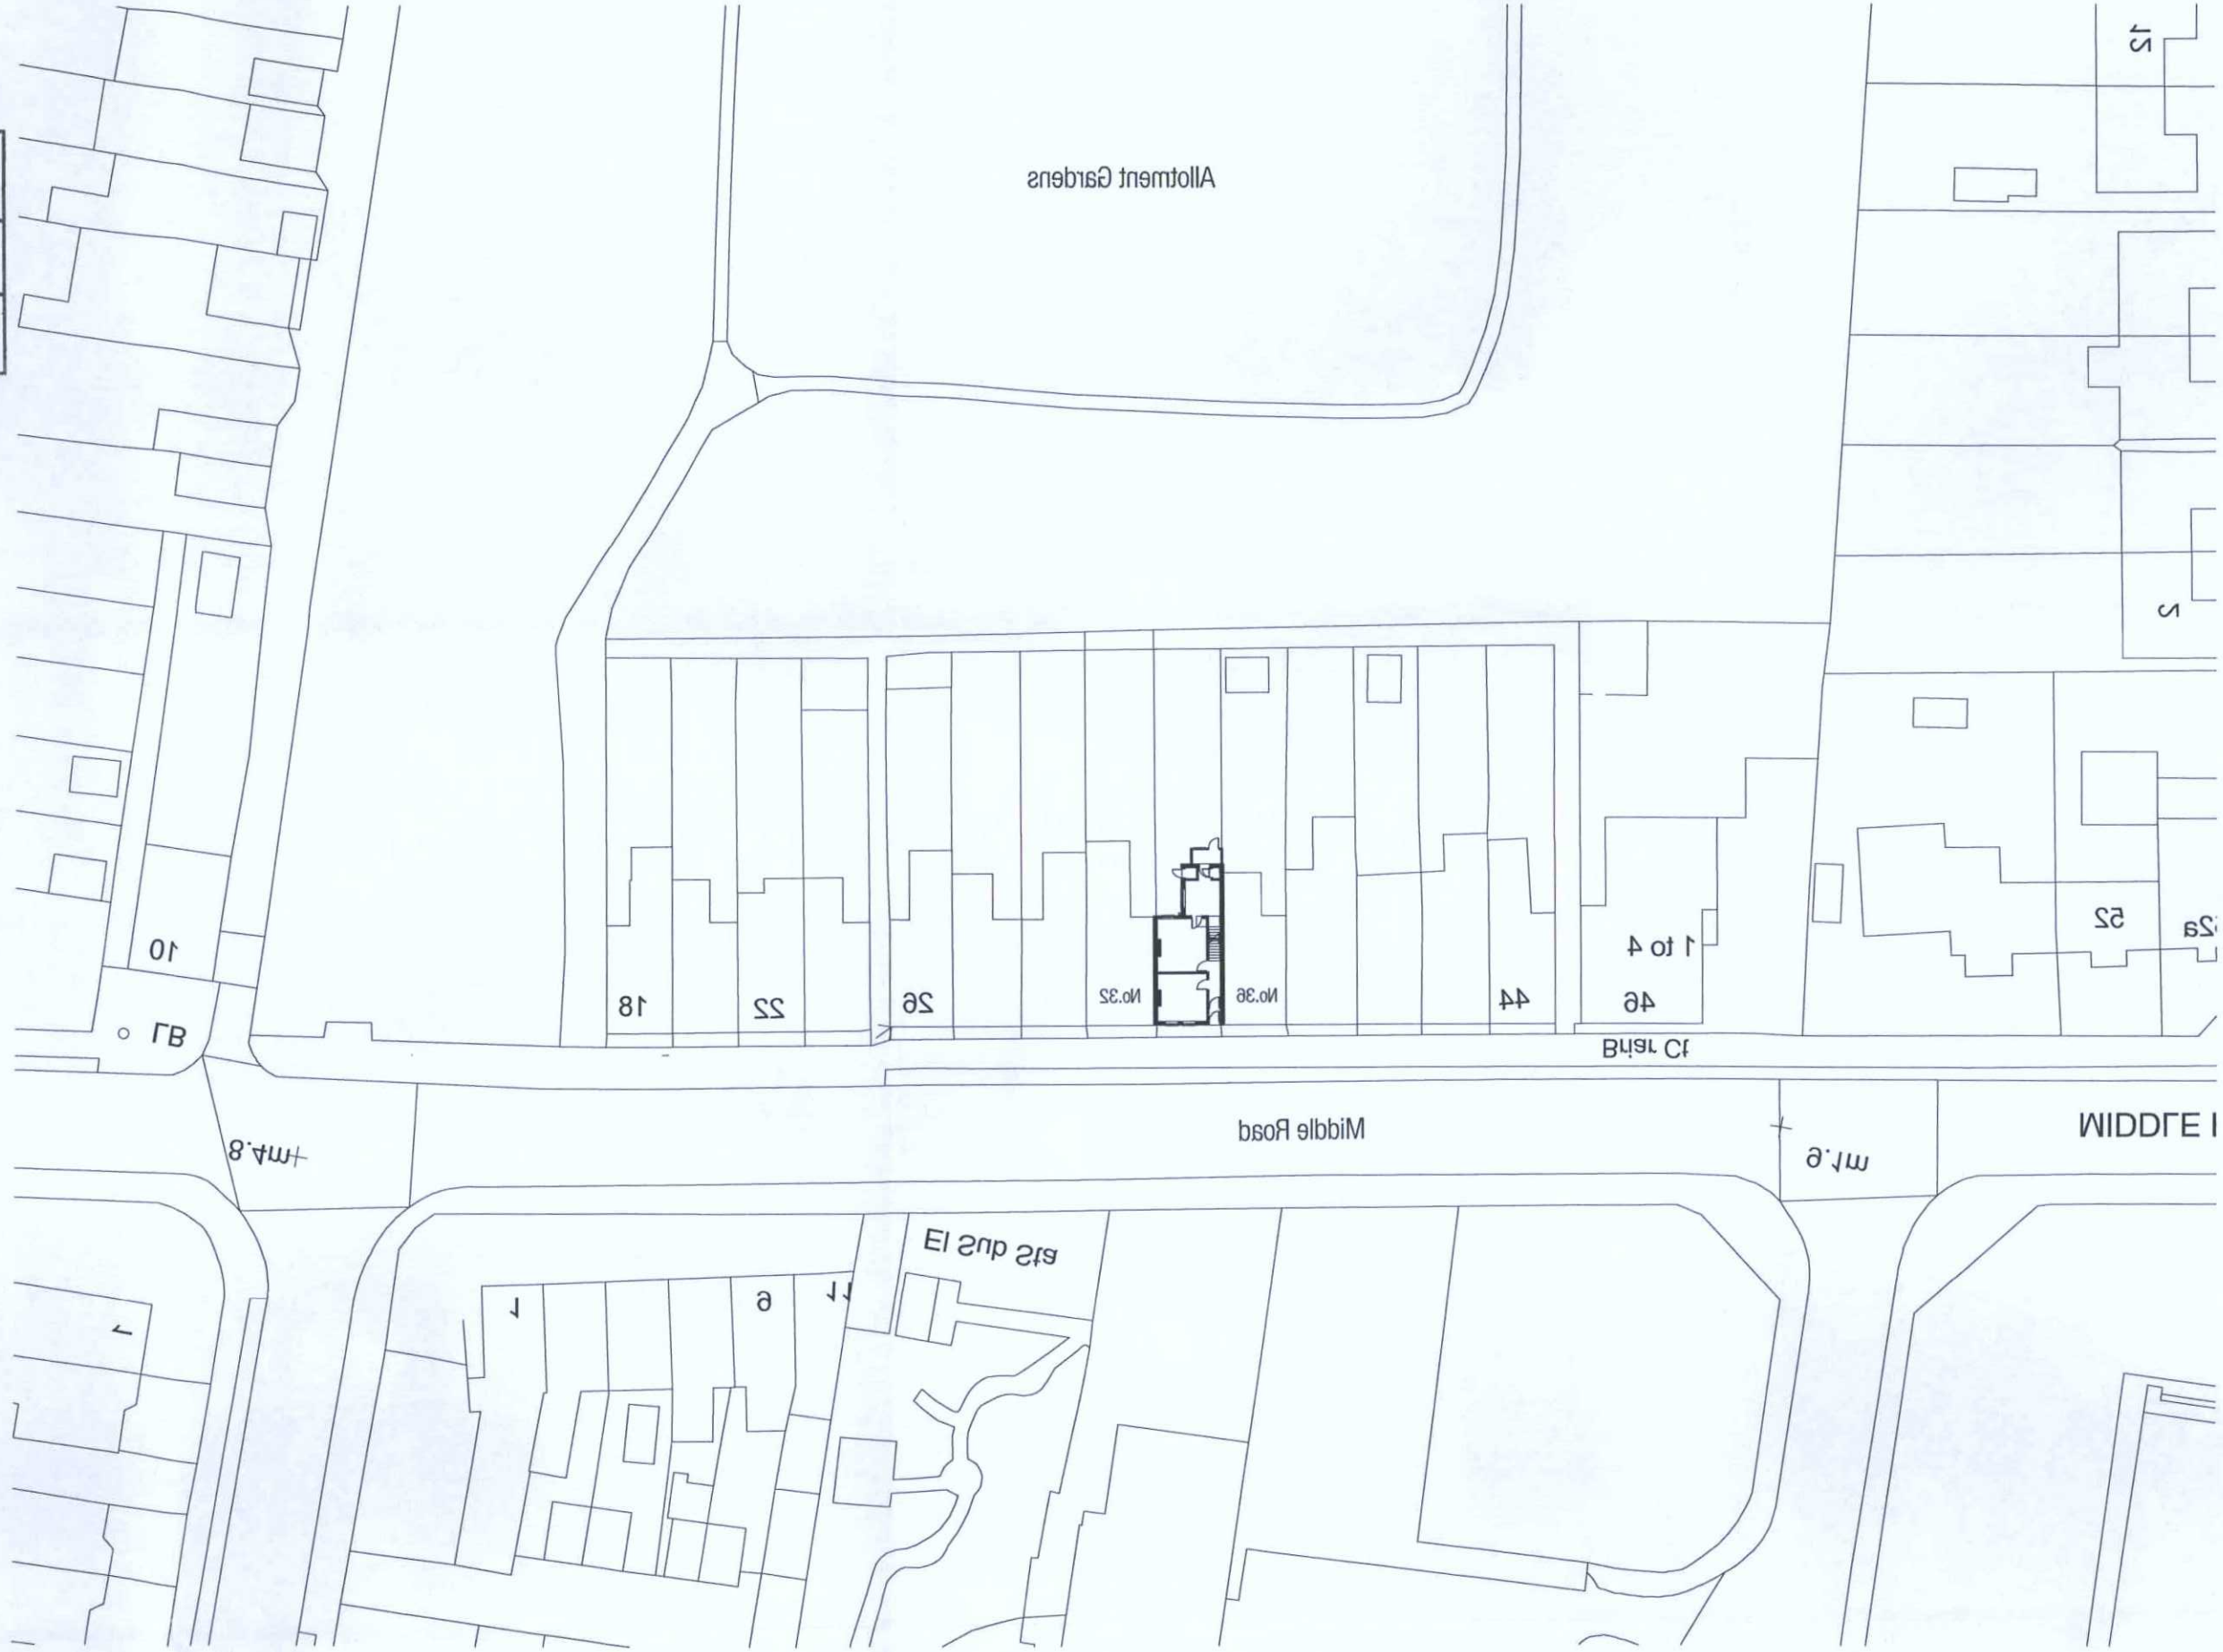

ADUR & WORTHING
PLANNING SERVICES
PLAN AWDM/ 0511/17
DATE VALID 12 APR 2017

FOR PLANNING

NOT FOR CONSTRUCTION

PROJECT
34 MIDDLE ROAD
SHOREHAM

TITLE
BLOCK SITE
PLAN EXISTING

SCALE
1 : 500 @ A3

DATE
10/04/17

DRAWN

REVIEWED

DRAWING NO
120

REVISION

0 5 10 20 50 m

N

Block Site Plan Existing

1 : 500