
REVISIONS

ADUR & WORTHING PLANNING SERVICES	
PLAN	AWDM/ 0511/17
DATE VALID	12 APR 2017

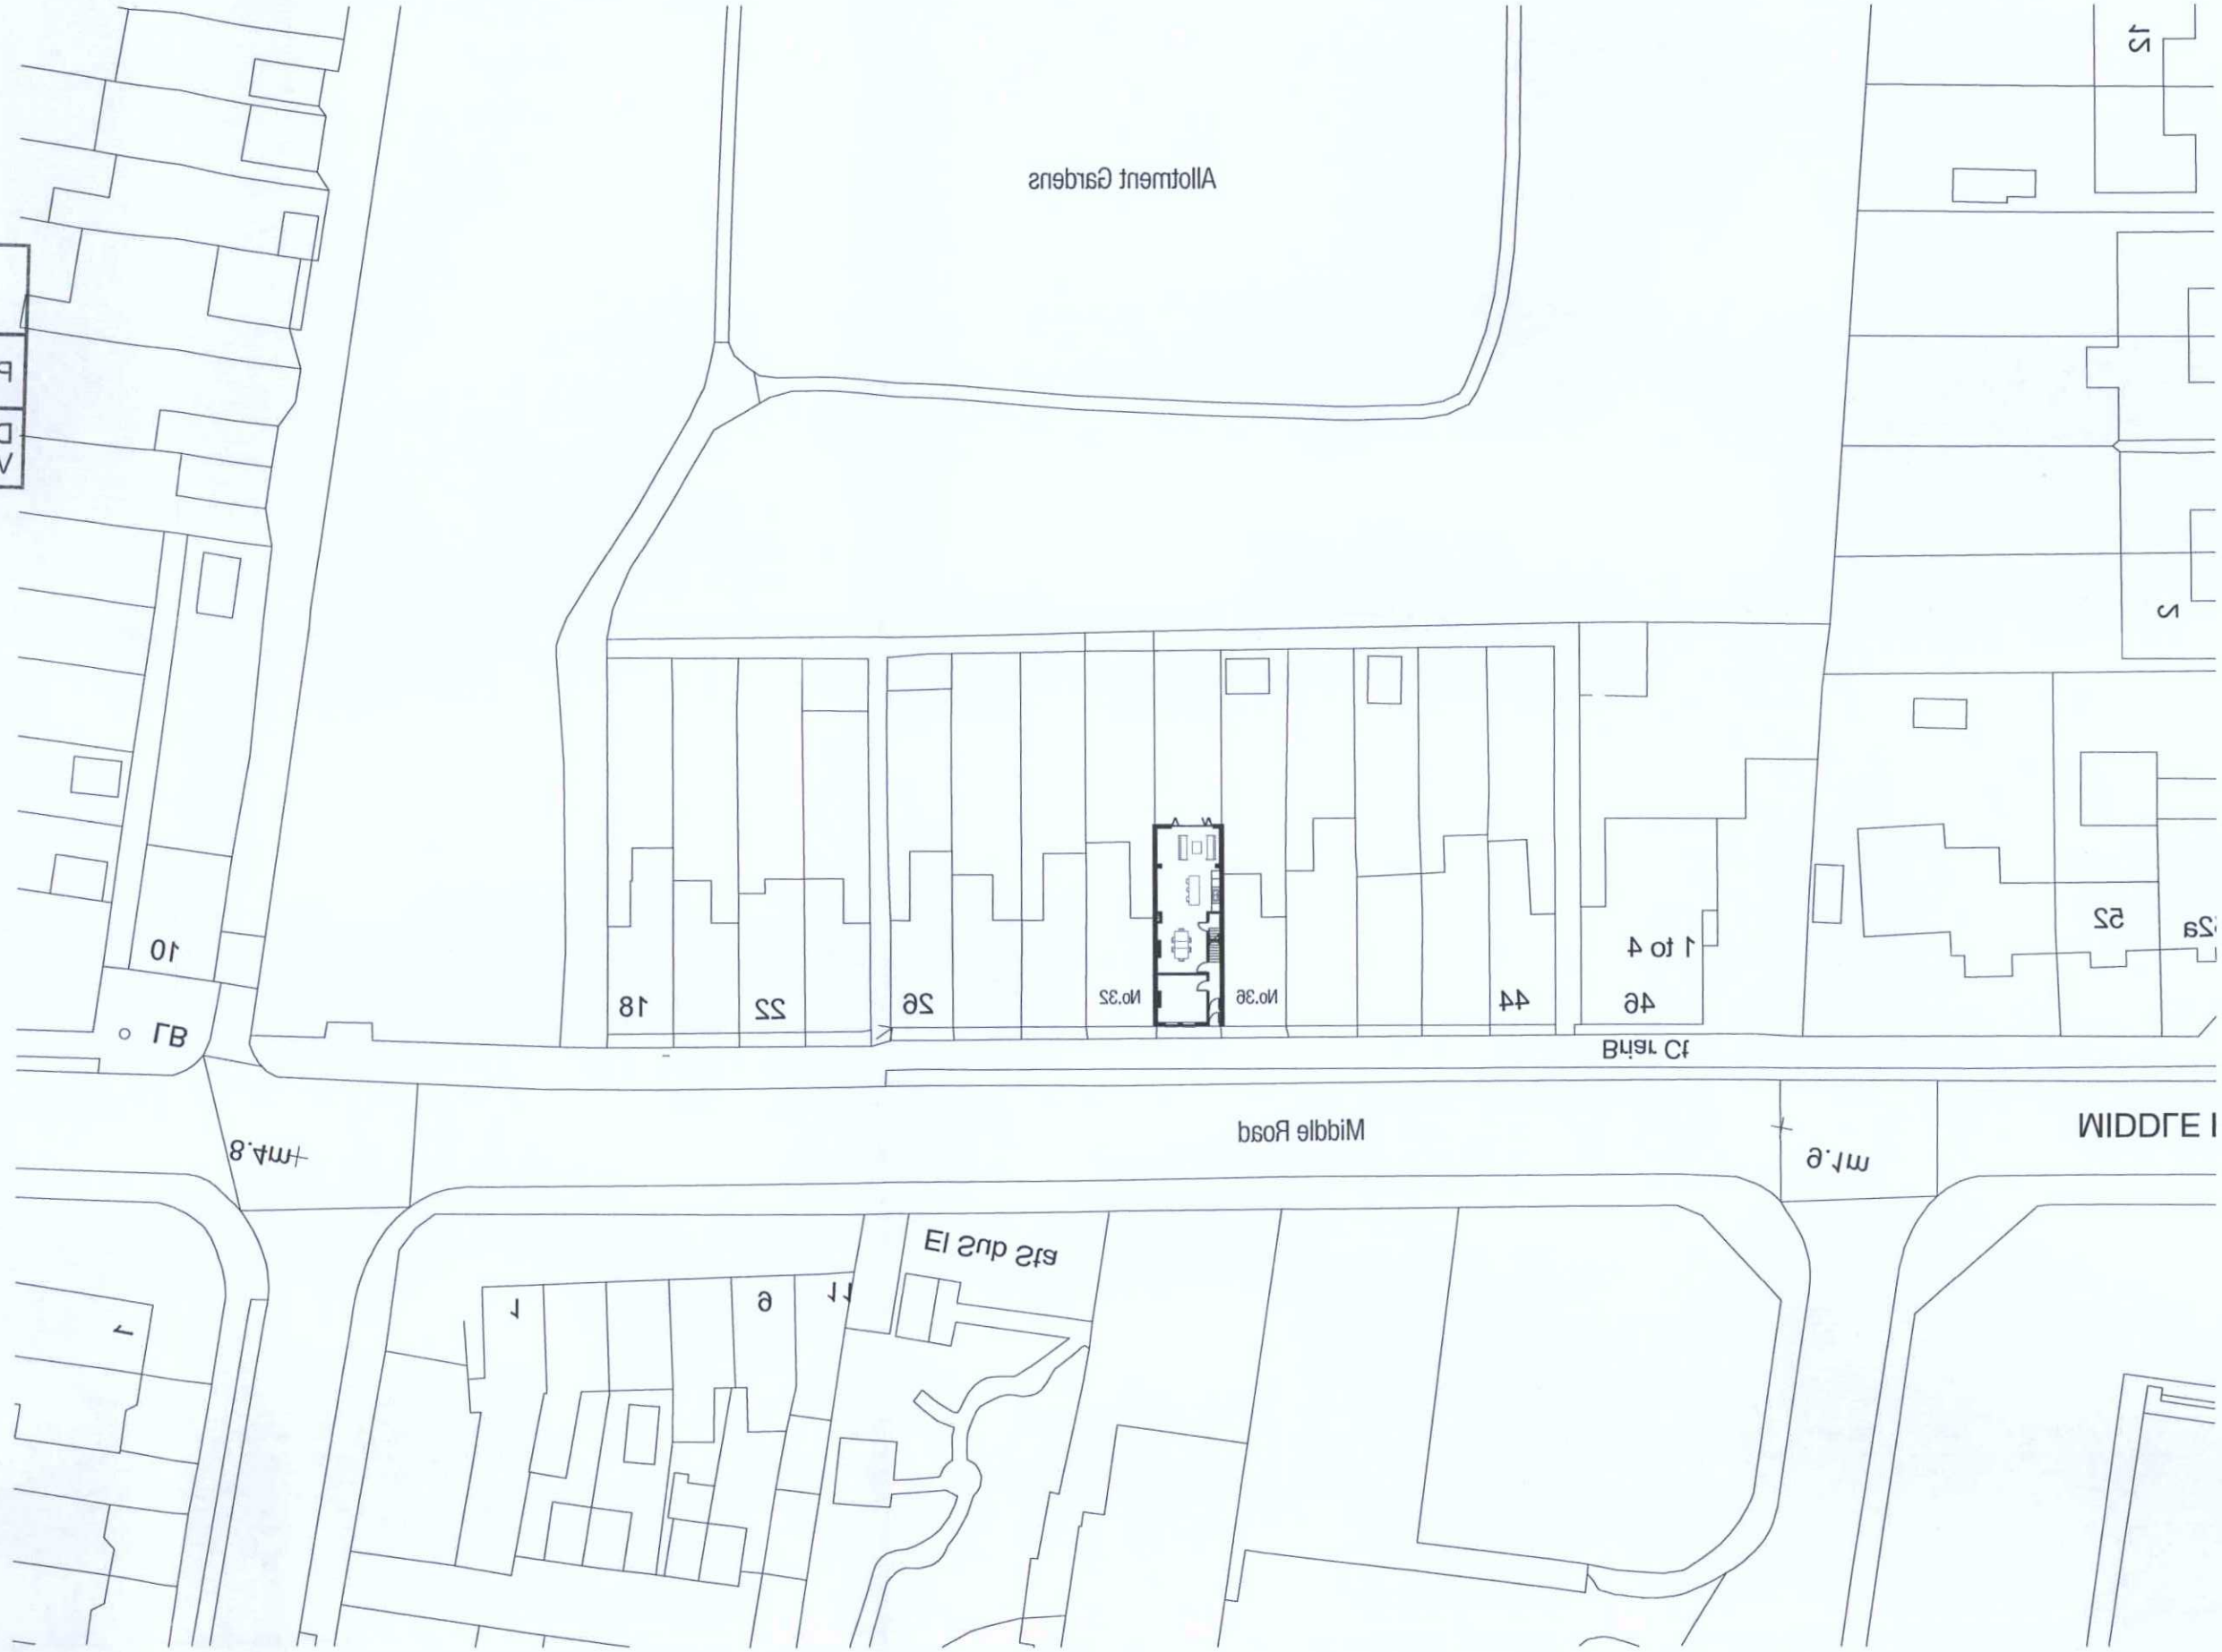

FOR PLANNING

NOT FOR CONSTRUCTION

PROJECT
34 MIDDLE ROAD
SHOREHAM

TITLE
BLOCK SITE
PLAN PROPOSED

SCALE
1 : 500 @ A3

DATE
10/04/17

DRAWN

REVIEWED

DRAWING NO
121

REVISION

0 5 10 20 50 m

N

Block Site Plan Proposed

1 : 500