DO NOT SCALE FROM THIS DRAWING



East Elevation



South Elevation

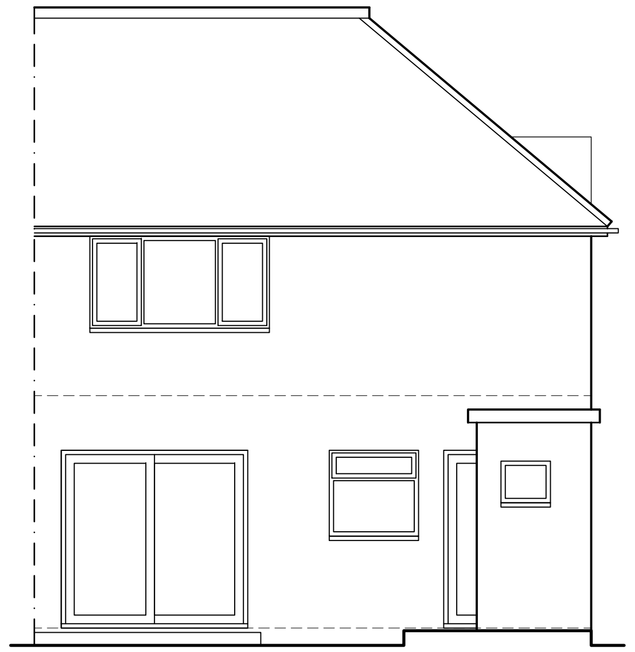

West Elevation

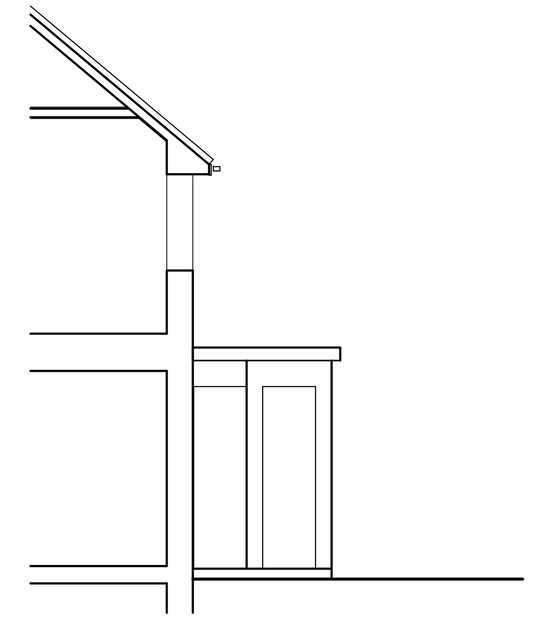

North Elevation

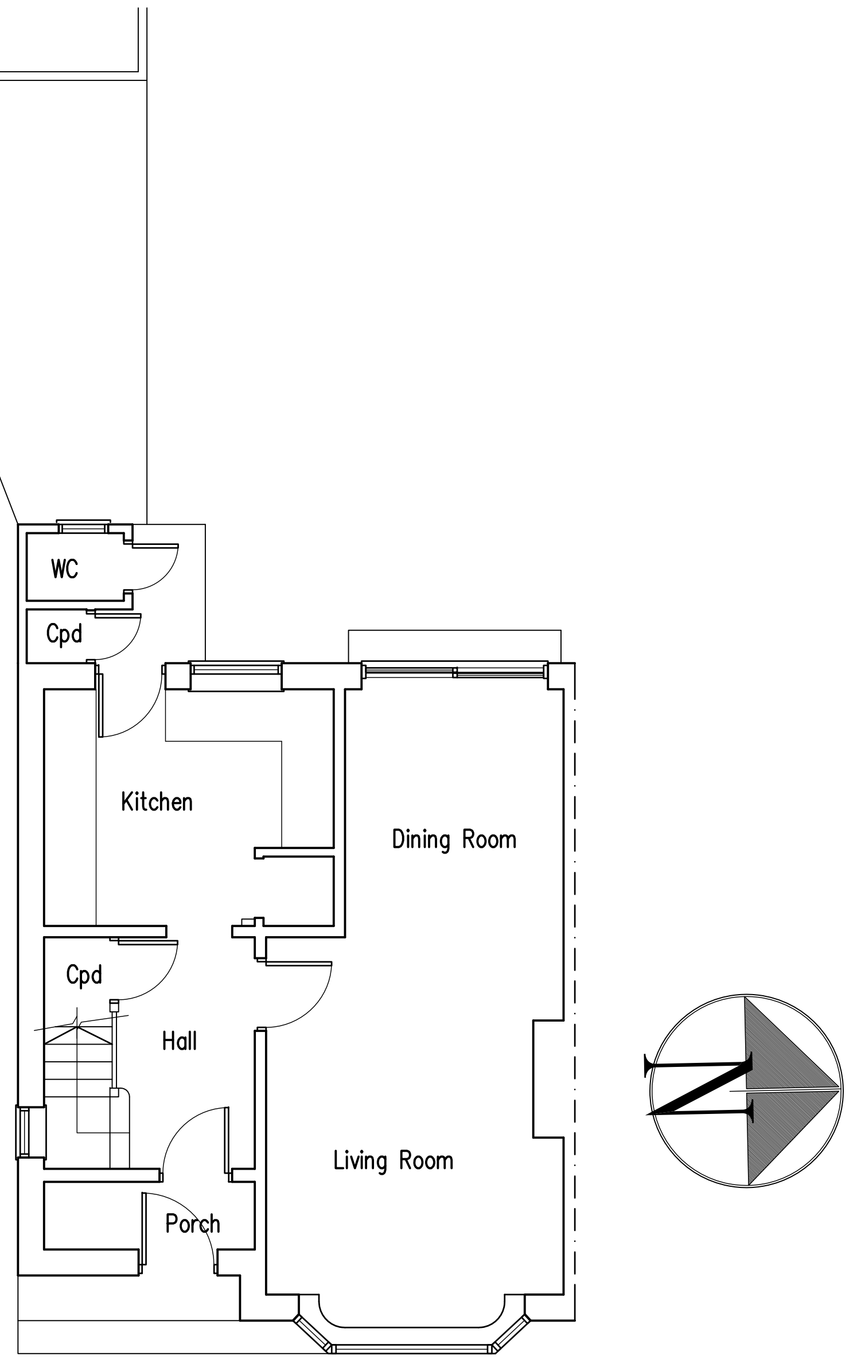

Ground Floor Plan

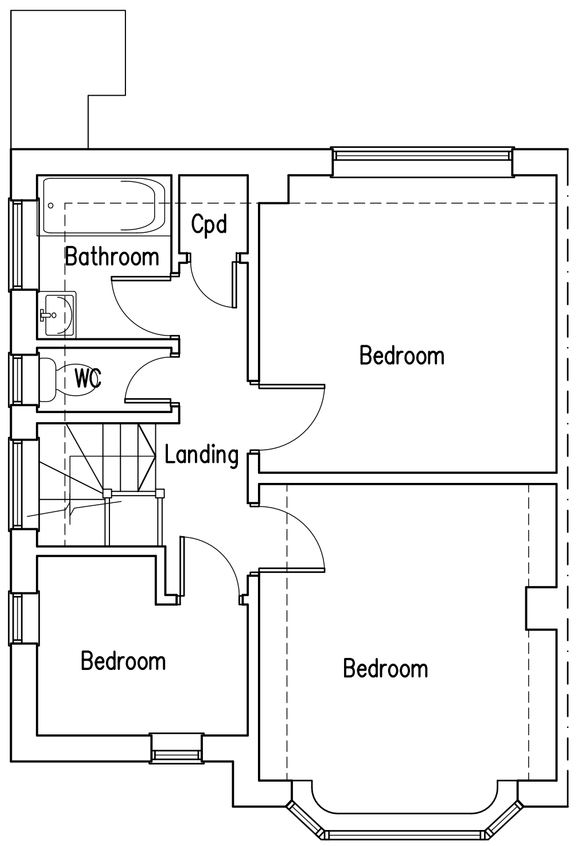

First Floor Plan



Ordnance Survey (c) Crown Copyright 2015. All rights reserved. Licence number 100022432

Block Plan 1:500



Ordnance Survey (c) Crown Copyright 2015. All rights reserved. Licence number 100022432

Location Plan 1:1250

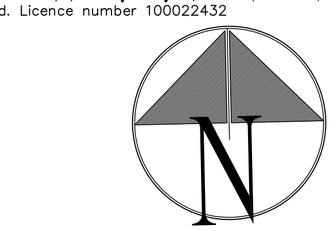

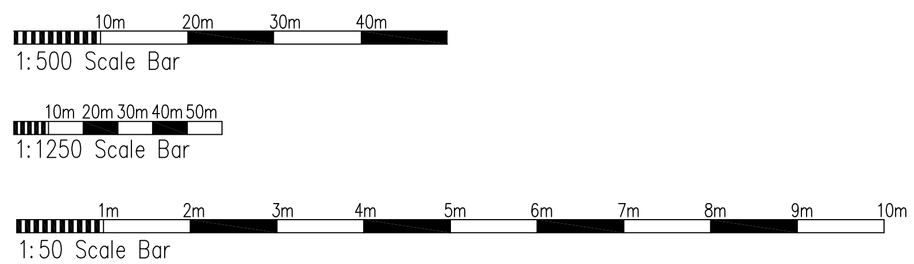

Proposed Part Two Storey, Part Single Storey Rear Extension at: 23 Upper Kingston Lane, Shoreham-By-Sea BN43 6TG

rja Planning & Building Consultants Ltd.
1st Floor
10 High Street
Shoreham-By-Sea
West Sussex BN43 5DA
t: 01273 467297 mob: 07971 375739
e: rex@rjapbc.co.uk web: www.rjapbc.co.uk

Chartered Institute of Architectural Technologists

PROJECT: 23 Upper Kingston Lane, Shoreham-By-Sea

DRAWING TITLE: Existing Floor Plans & Elevations

CLIENT: Mr & Mrs D. O'Brien

DWG NO: 20783-01

REVISION:

SCALE: 1:50 @ A1

DATE: 14.04.20

DRAWN: rex