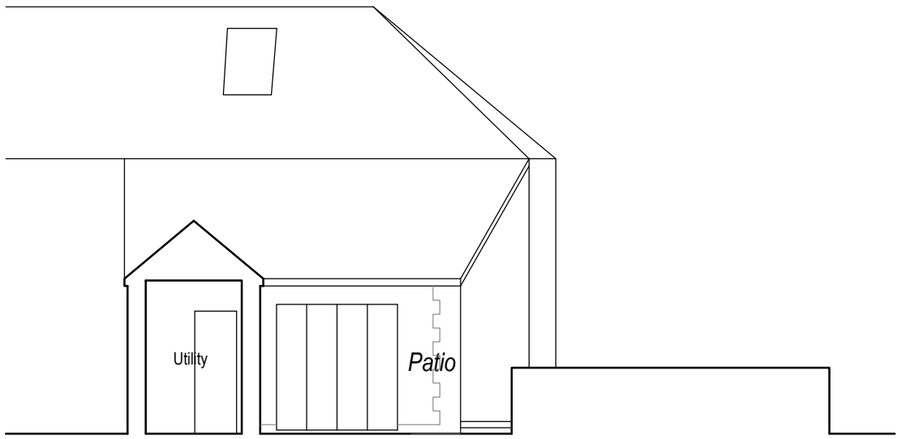
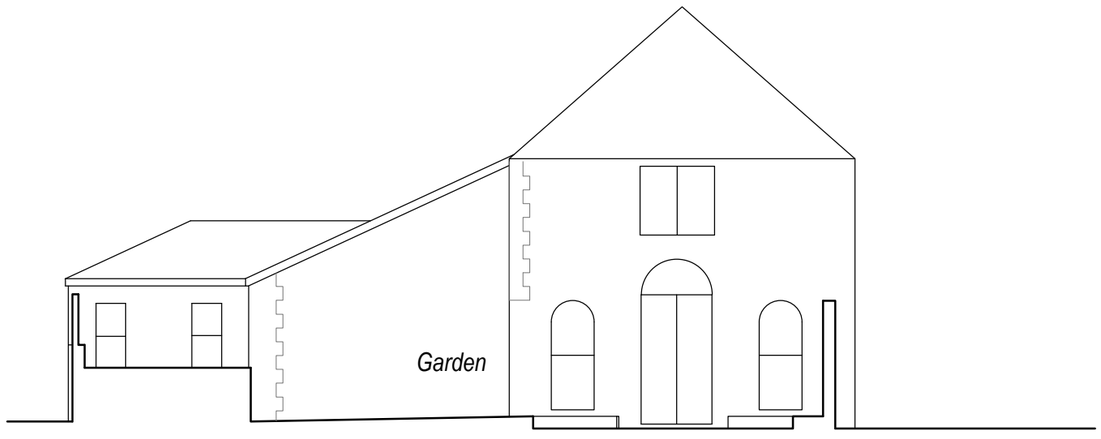
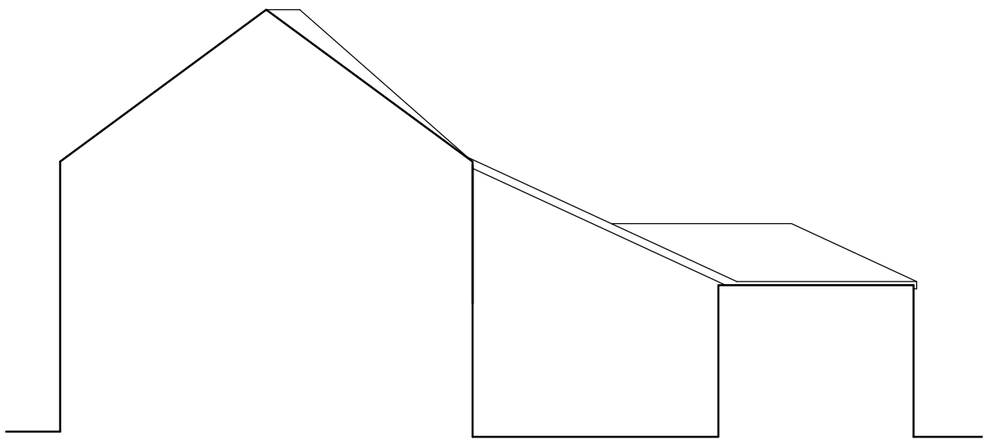


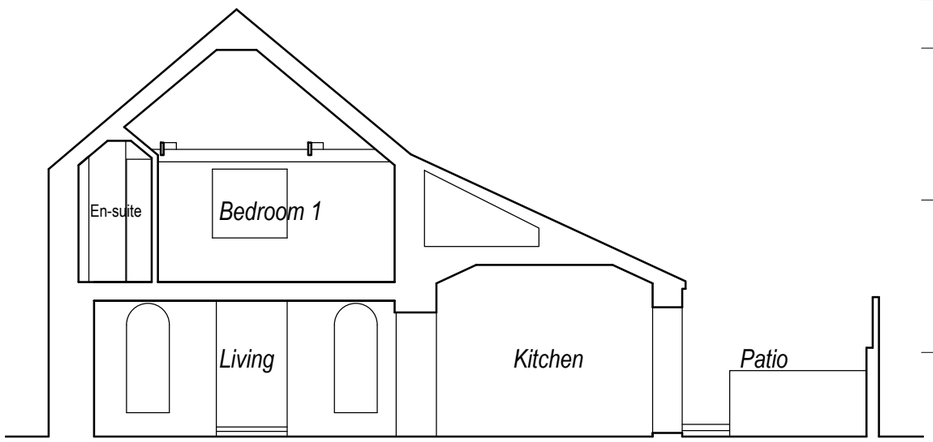

Side (South) Elevation @ 1:100




Rear (East) Elevation @ 1:100



Section/Front (West) Elevation @ 1:100




Section @ 1:100

0 1 2 3 5m

Scale 1:100

| Rev | Description | Date |
|---|---|---|
| A | Front Elevation added | 02/11/23 |

Job Reference
Extension
Gospel Hall 18 High Street
Tarring, BN14 7NN

Client
Ms Cave

Drawing Title
Existing Section
& Elevations

Drawing No Rev
ADC 1545/02 A

| Date | Scale | Dwg Size | Plot Style | Drawn | Checked |
|---|---|---|---|---|---|
| 10.10.23 | 1:100 | A3 | ADCgreyscale | CW | AD |

All dimensions to be checked on site and do not scale from this drawing. This drawing should be approved by Local Authority Building Control or other appropriate checking authority prior to commencement of work. This drawing should not be reproduced without the prior consent of the author.

ADC Alistair Dodd Consulting
Architectural Services
Citibase Brighton. 95 Ditchling Road
Brighton . East Sussex . BN1 4ST
Tel: 01273 558330
Email: info@adcbrighton.co.uk
www.adcbrighton.com