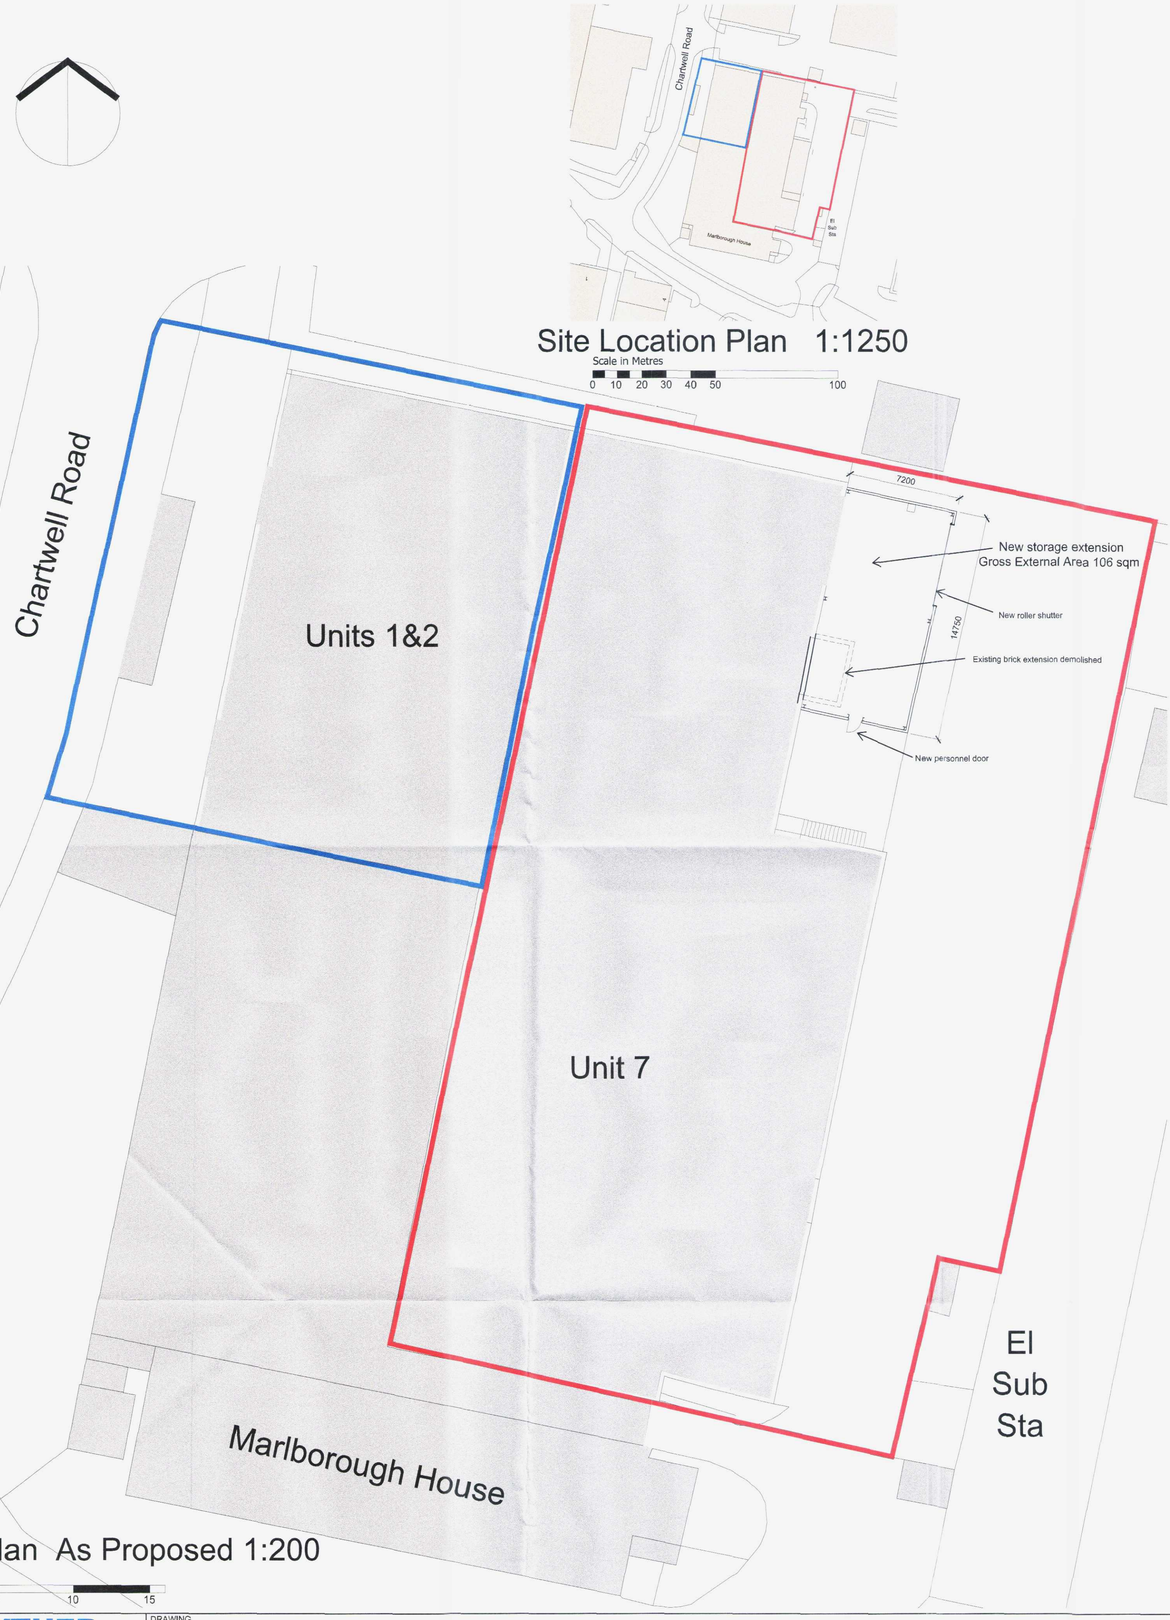

Site Location Plan 1:1250

Scale in Metres
0 10 20 30 40 50 100

Site Plan As Proposed 1:200

Scale in Metres
0 1 2 3 4 5 10 15

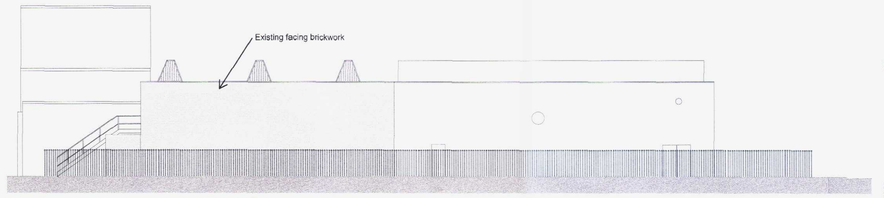

North Elevation

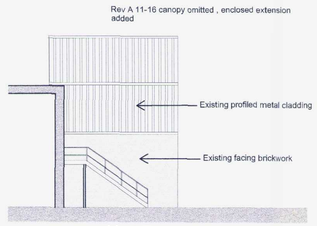

South Elevation



East Elevation

Elevations As Existing 1:200

Scale in Metres
0 1 2 3 4 5 10 15

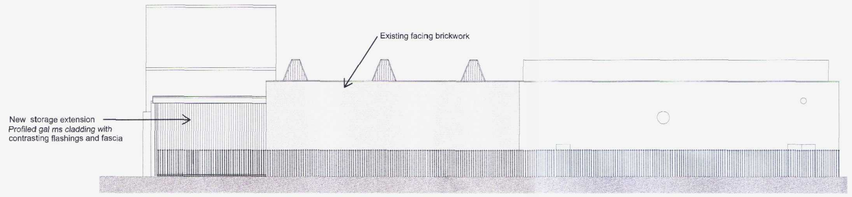

North Elevation

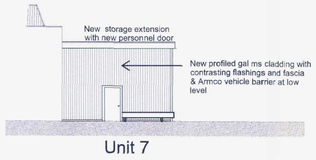

South Elevation of Extension

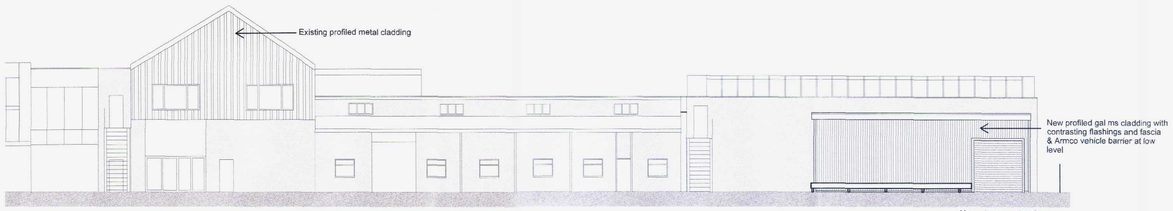

East Elevation

Elevations As Proposed 1:200

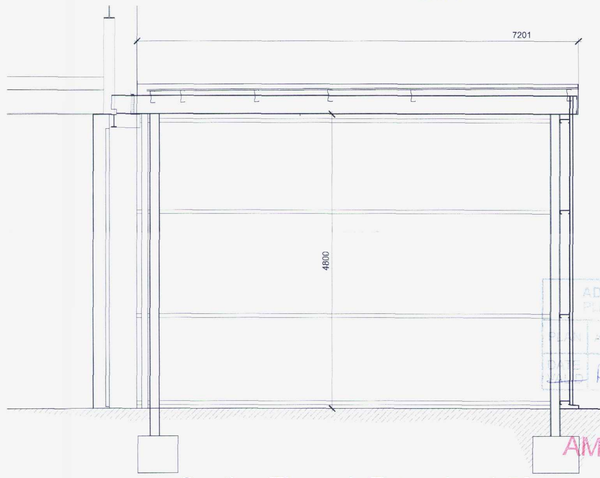

Section Through Extension 1:50

Scale in Metres
0 1 2 3 4

ADUR & WORTHING
PLANNING SERVICES
AWDM 16/1016
Rec 16/11/16

AMENDMENT

CROWTHER ASSOCIATES
ARCHITECTS
CROWTHER ASSOCIATES ARCHITECTS LLP
PELHAM HOUSE 25 PELHAM SQUARE BRIGHTON BN1 4ET
T: 01273 695535 www.crowtherassociates.co.uk

DRAWING: Proposed New Canopy
Unit 7 Marlborough House
Lancing

CLIENT: Whistlestop Plastics Ltd	JOB NO. C1637	DRAWING NO 03	REV. B	
PROJECT: Unit 7 Marlborough House Lancing	SCALE 1:200@A1	DATE 09-16	DRAWN	

CROWTHER ASSOCIATES