
T.P. OFFICE COPY

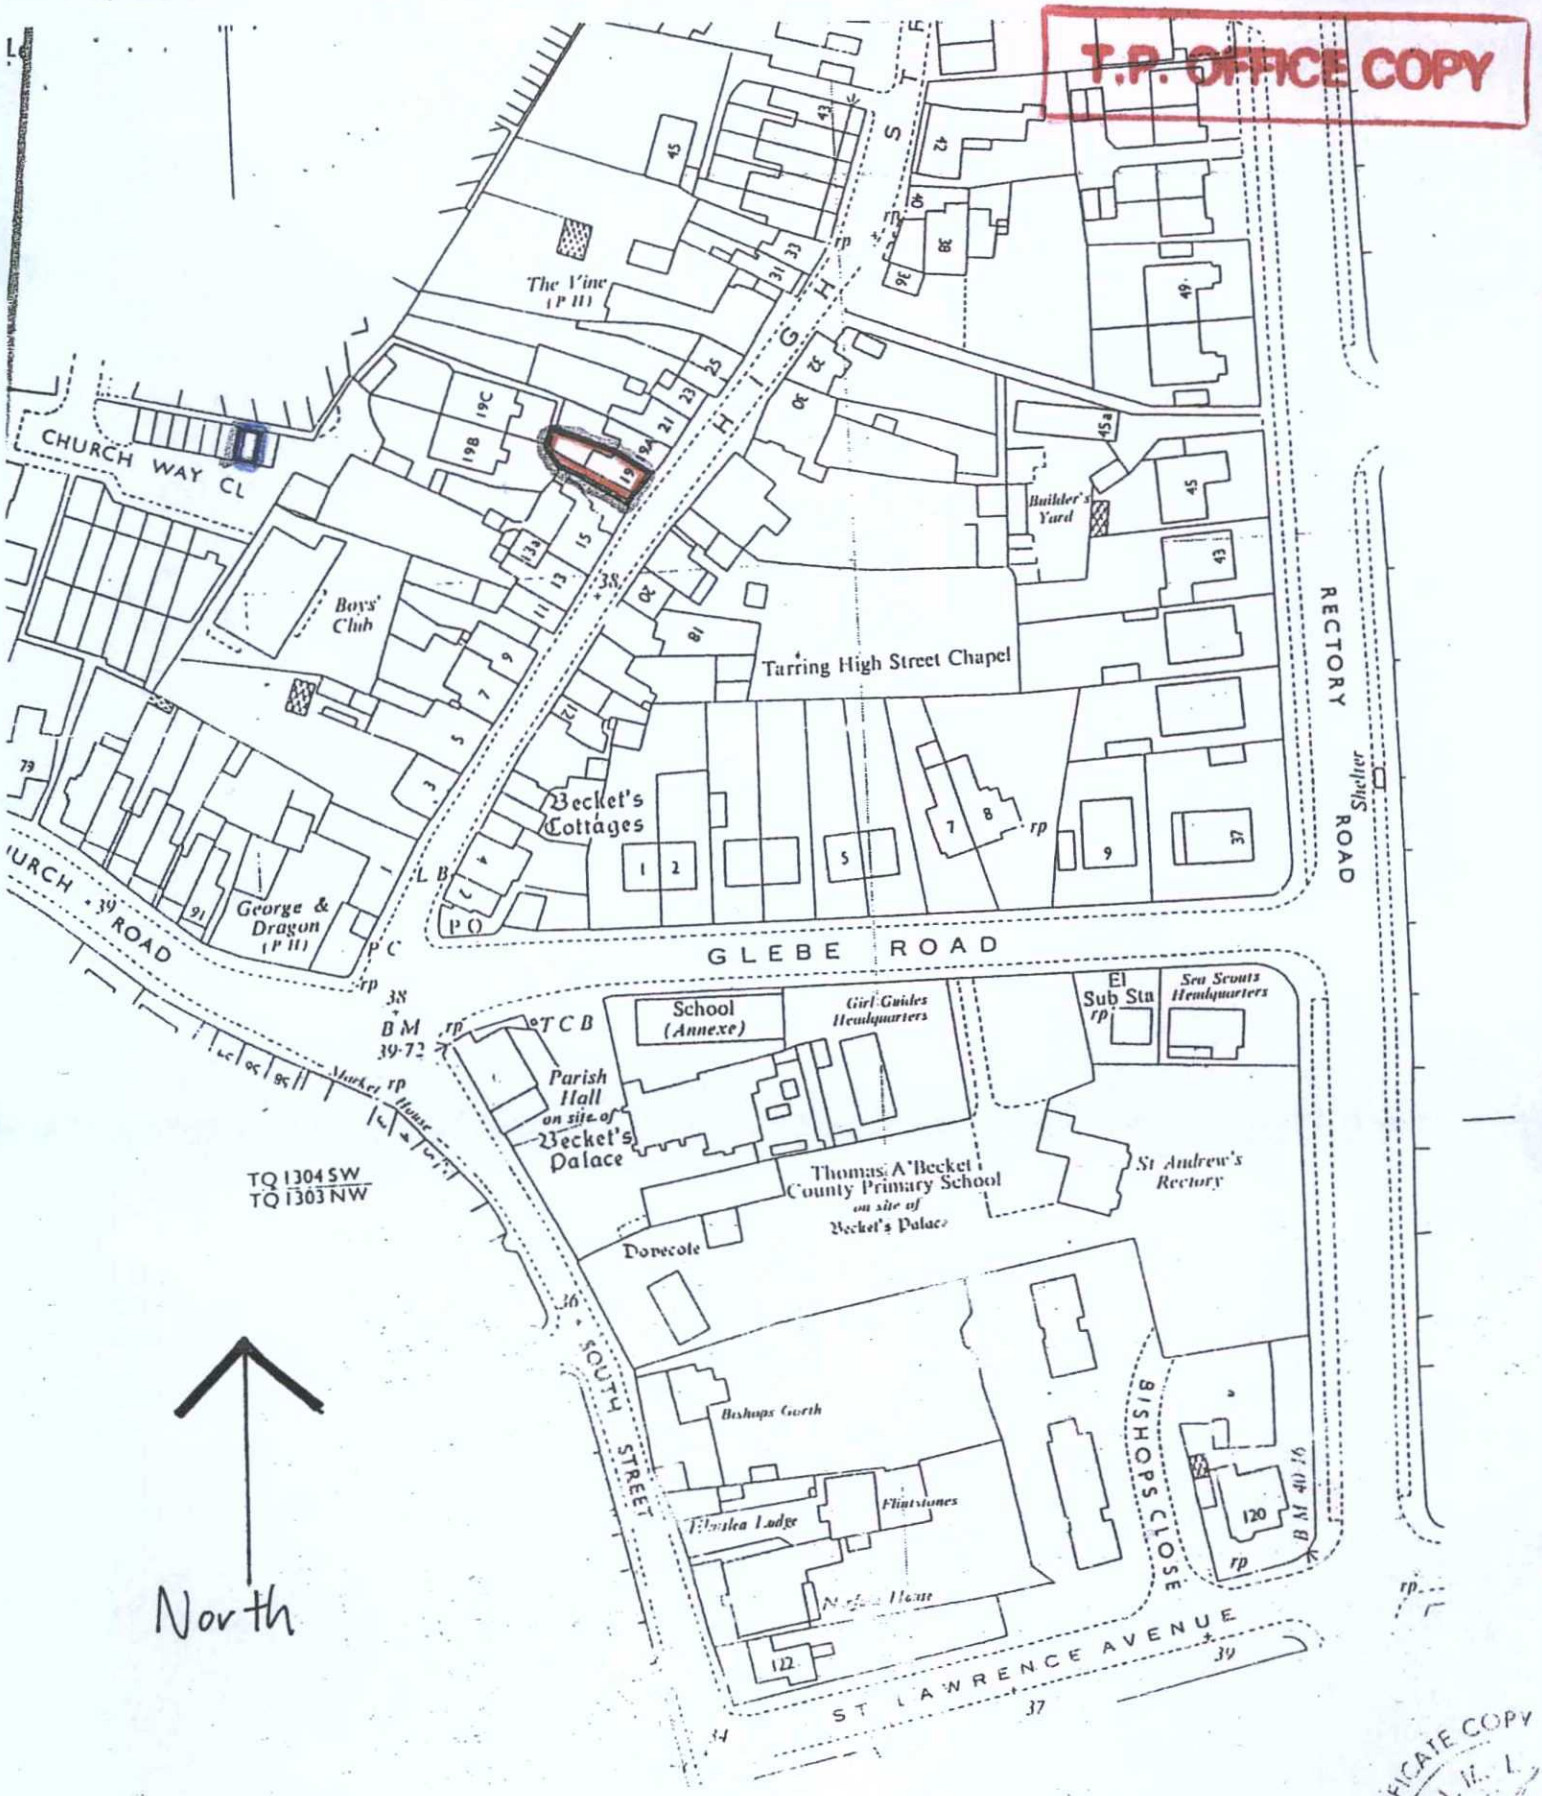

Location Plan

19 High Street, Tarring, Worthing

Scale 1:1250

CERTIFICATE COPY
H. M. L.

BOROUGH OF WORTHING
DEPOSITED
PLAN NO
WB / 11 / 0177/LOC