Rec

-7 MAR 2013

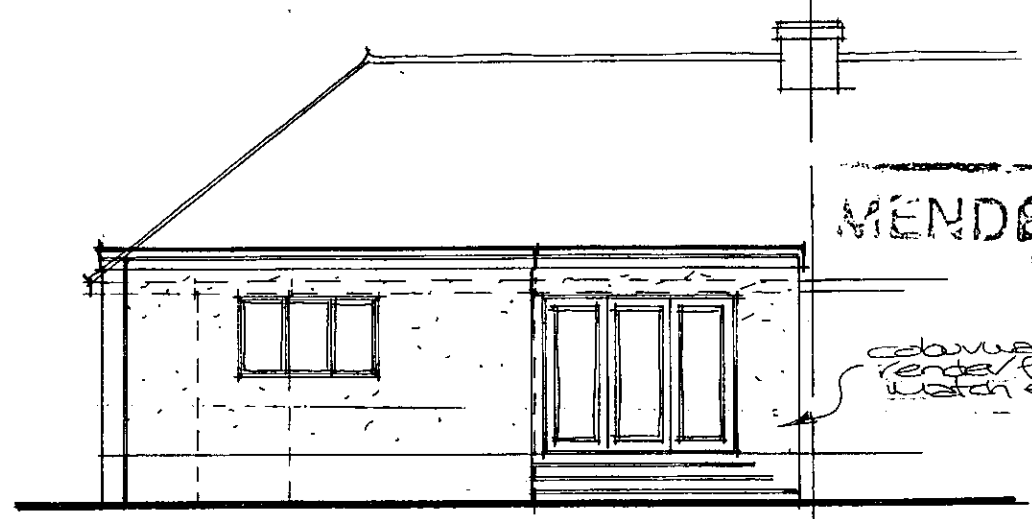

Proposed Rear Elevation.

ADUR & WORTHING
SERVICE

AWDM/0063/13

Rec VALID 7/3/2013

Elevations 1:100.

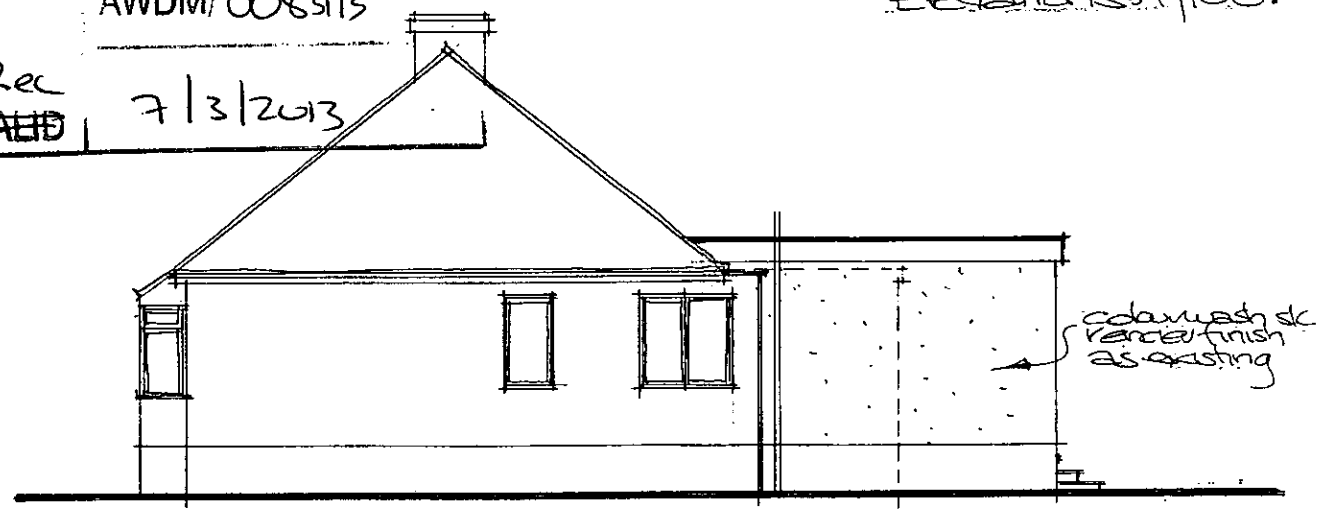

Proposed Side Elevation

Amendments
Rev A: 04/09/2013
Extension reduced to 3.50 metres adjacent north boundary, floor plan, elevations revised to suit.

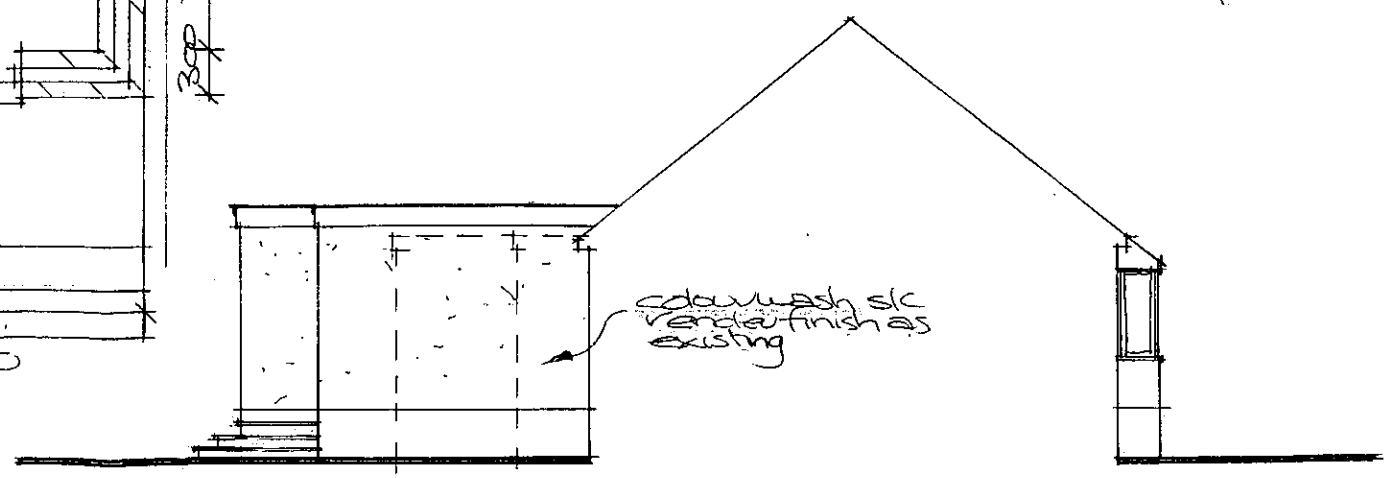

Proposed Side Elevation.

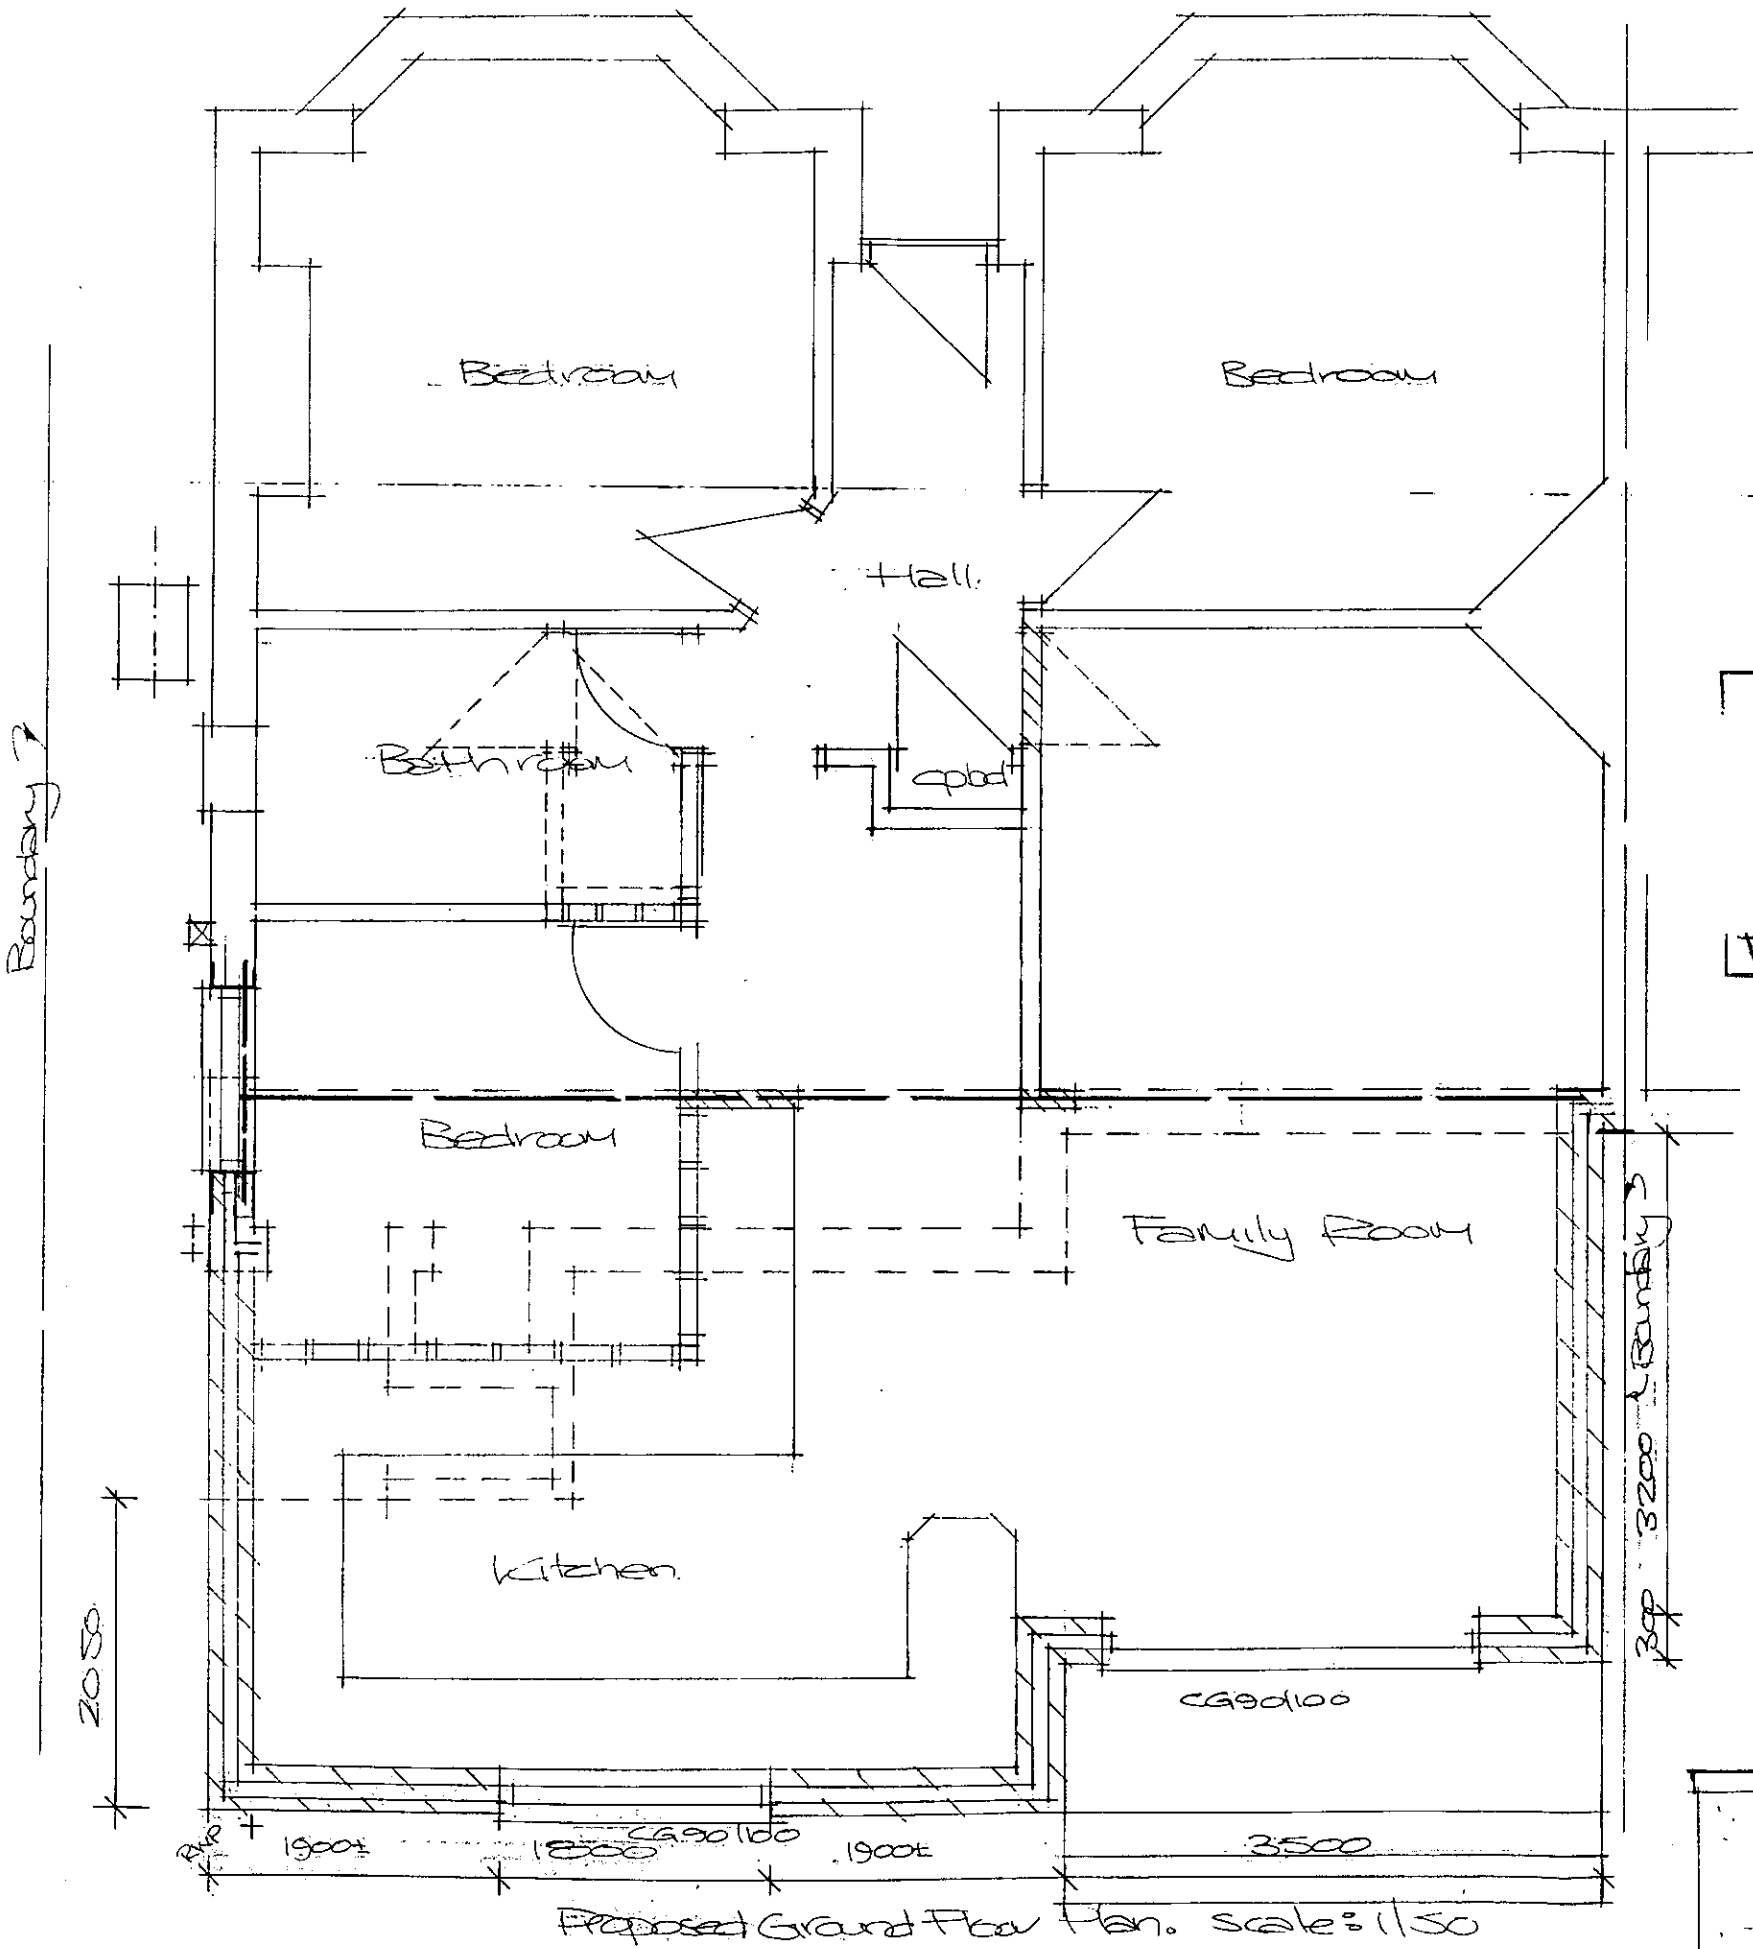

Proposed Ground Floor Plan. scale: 1:50

Rear Extension: *for Mr J Lyon*
84 BERRIEDALE DRIVE
SOMPTING WEST SUSSEX BN15 0LD

Paul Trussler
44 Firle Road
Lancing
West Sussex
BN15 0NZ

Drawing No. 213/454/2[A]