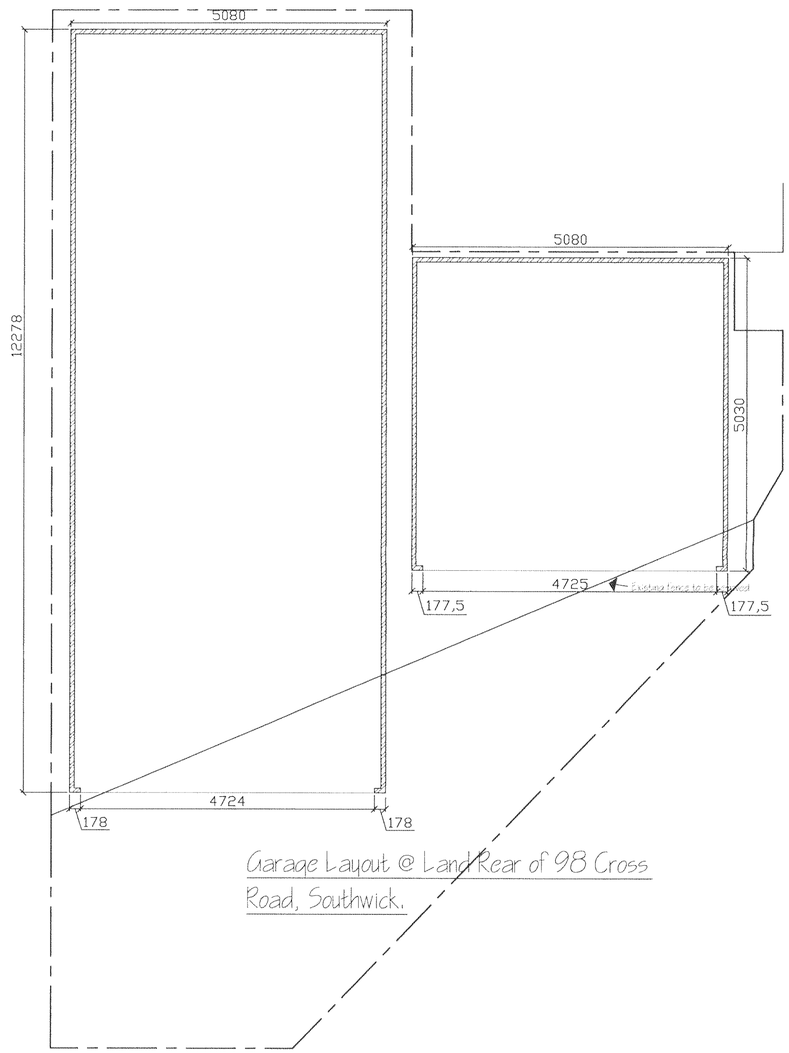

Garage Layout @ Land Rear of 98 Cross Road, Southwick.

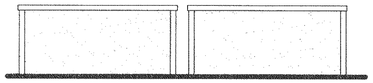

Proposed Rear Elevation

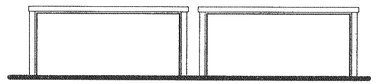

Proposed Front Elevation

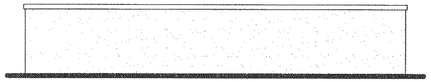

Proposed Side Elevation



Proposed Side Elevation

Tony Rogers
Building Consultants
Address: 40 Dawn Crescent, Upper Beeding,
West Sussex, BN44 3WH
Telephone: 01903 815225 Fax: 01903 815225

Rev.	Date:	Revision Description:

Client: MR R HILL

Address: Land Rear Of
98 Cross Road
Southwick
West Sussex

Project: Proposed Erection
Of 2 Garages

Scale: 1:50 1:100

Date: OCTOBER 2006

Drawing No: 06/219/01

Drawn By: AJM

Revision: