
BLOCK PLAN. SCALE 1:500

N

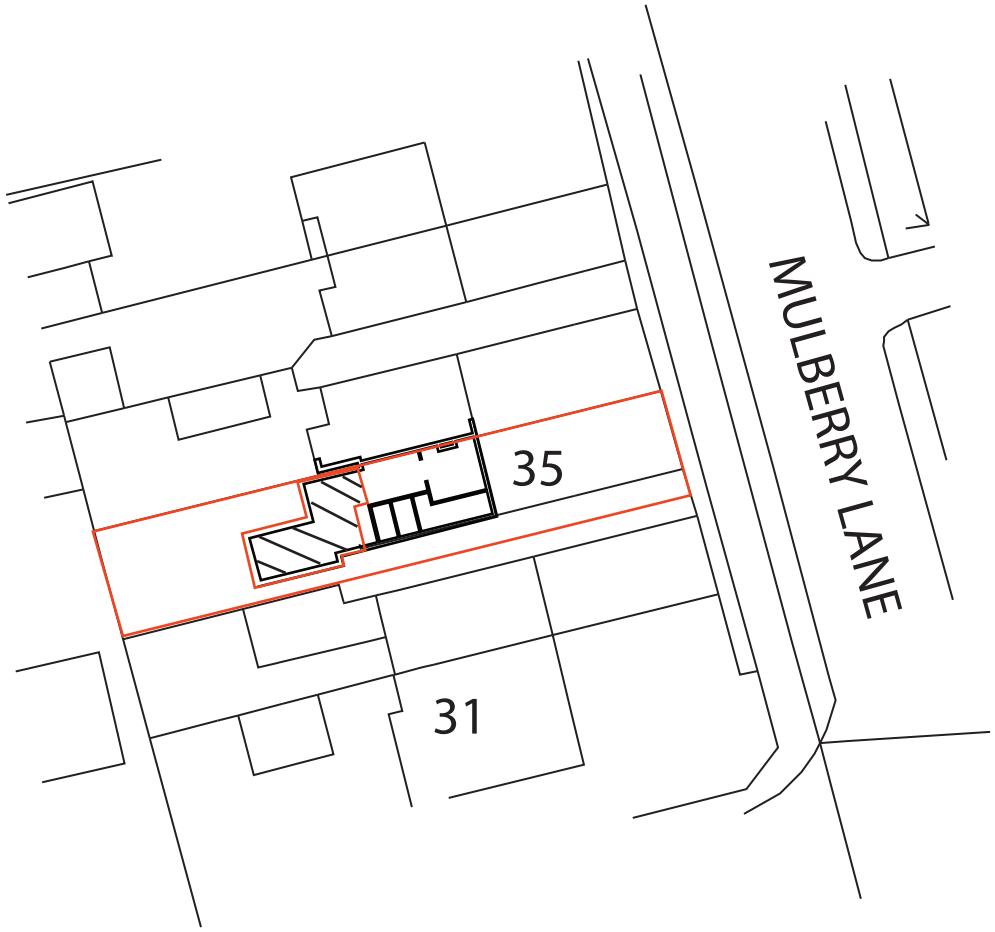

© copyright

		35 MULBERRY LANE GORING				Drawing Title: PROPOSED SITE BLOCK PLAN		1:500 Scale Bar 5m 10m 15m 20m
		BLOCK PLAN	SCALE	1:500	A4	Drawing No.-.35ML.BP	Rev:-1	Copyright- Tom Smith Date: 09-05-2024