

EXISTING FRONT ELEVATION
1:100

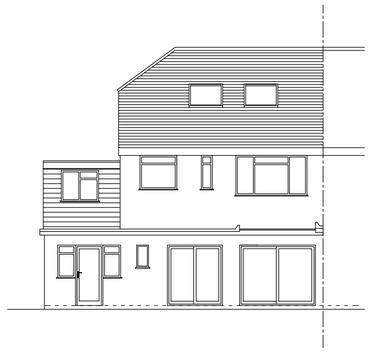

EXISTING REAR ELEVATION
1:100

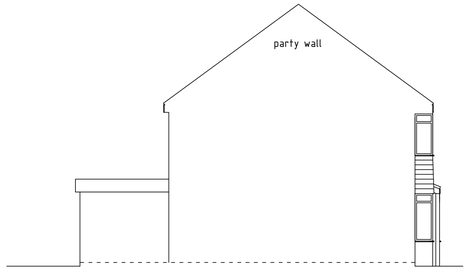

EXISTING NORTH ELEVATION
1:100



EXISTING SOUTH ELEVATION
1:100



PROPOSED FRONT ELEVATION
1:100
(unchanged)

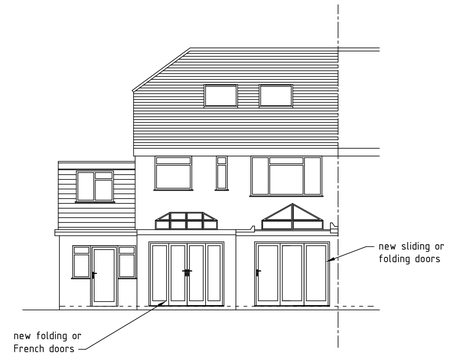

PROPOSED REAR ELEVATION
1:100

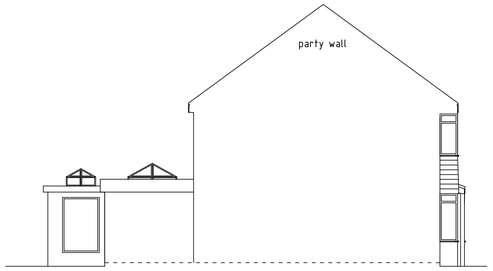

PROPOSED NORTH ELEVATION
1:100



PROPOSED SOUTH ELEVATION
1:100

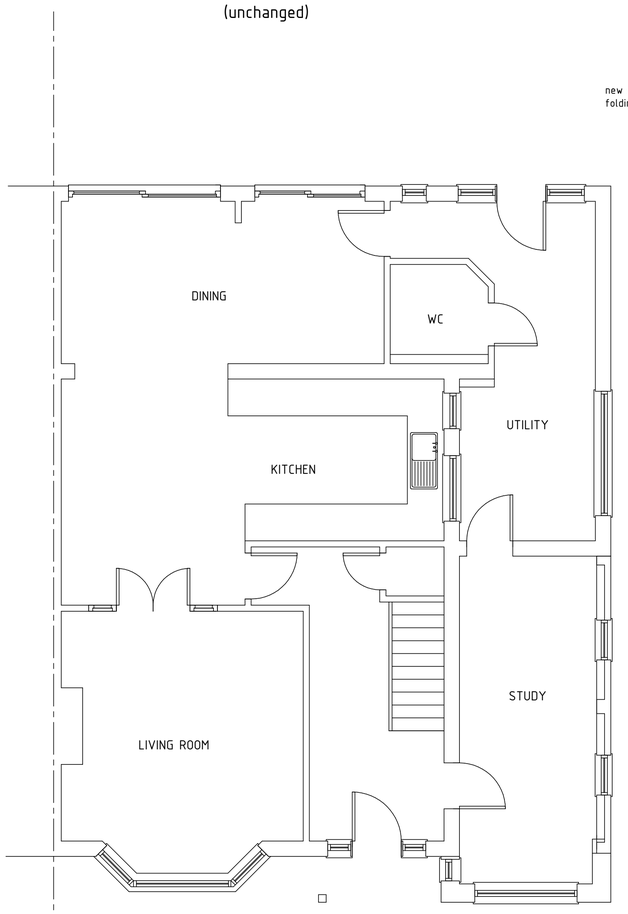

EXISTING GROUND FLOOR
1:100

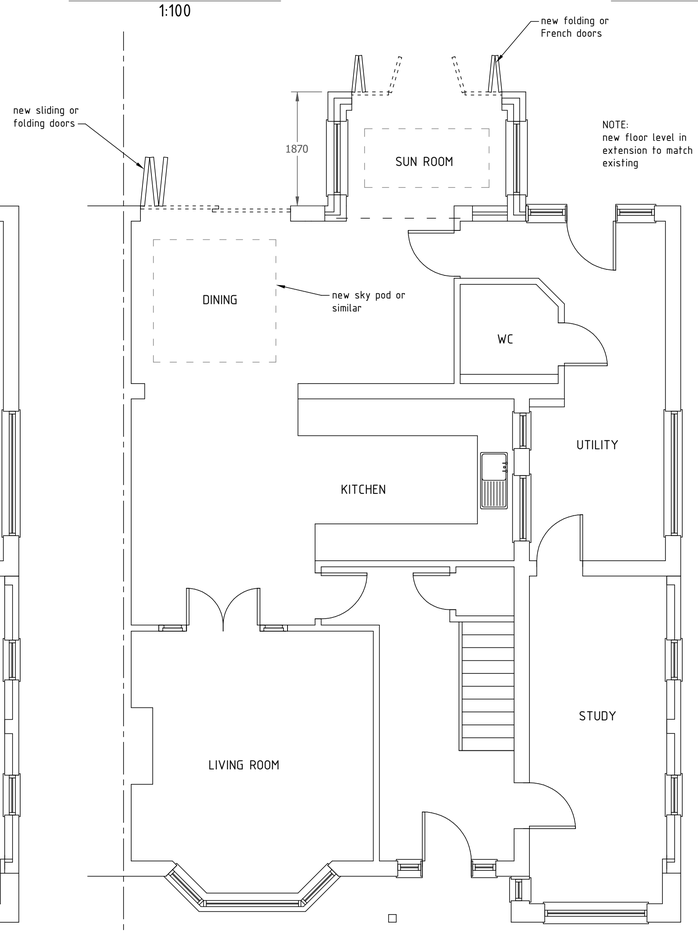

PROPOSED GROUND FLOOR
1:100

Scale in Metres 1:50

0 1 2 3 4 5 6 7 8 9 10

Scale in Metres 1:100

0 1 2 3 4 5 6 7 8 9 10

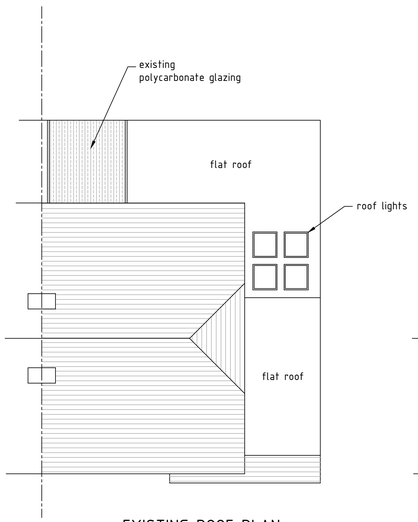

EXISTING ROOF PLAN
1:100

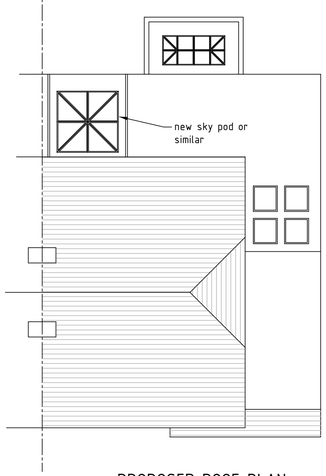

PROPOSED ROOF PLAN
1:100

DATE	AMENDMENT

PB PLANS

partner LABC

Drawn: Phil Brigly BSc (Hons) MBEng m: 07966 578180 e: philbrigly@gmail.com

ADDRESS:

8 THE CLOSE
SHOREHAM-BY-SEA

PROJECT:

ALTERATIONS TO ROOF

SCALE: 1:50, 1:100 DATE: October 2015

DRAWING No: PBP0408/01 DRAWING SIZE: A2