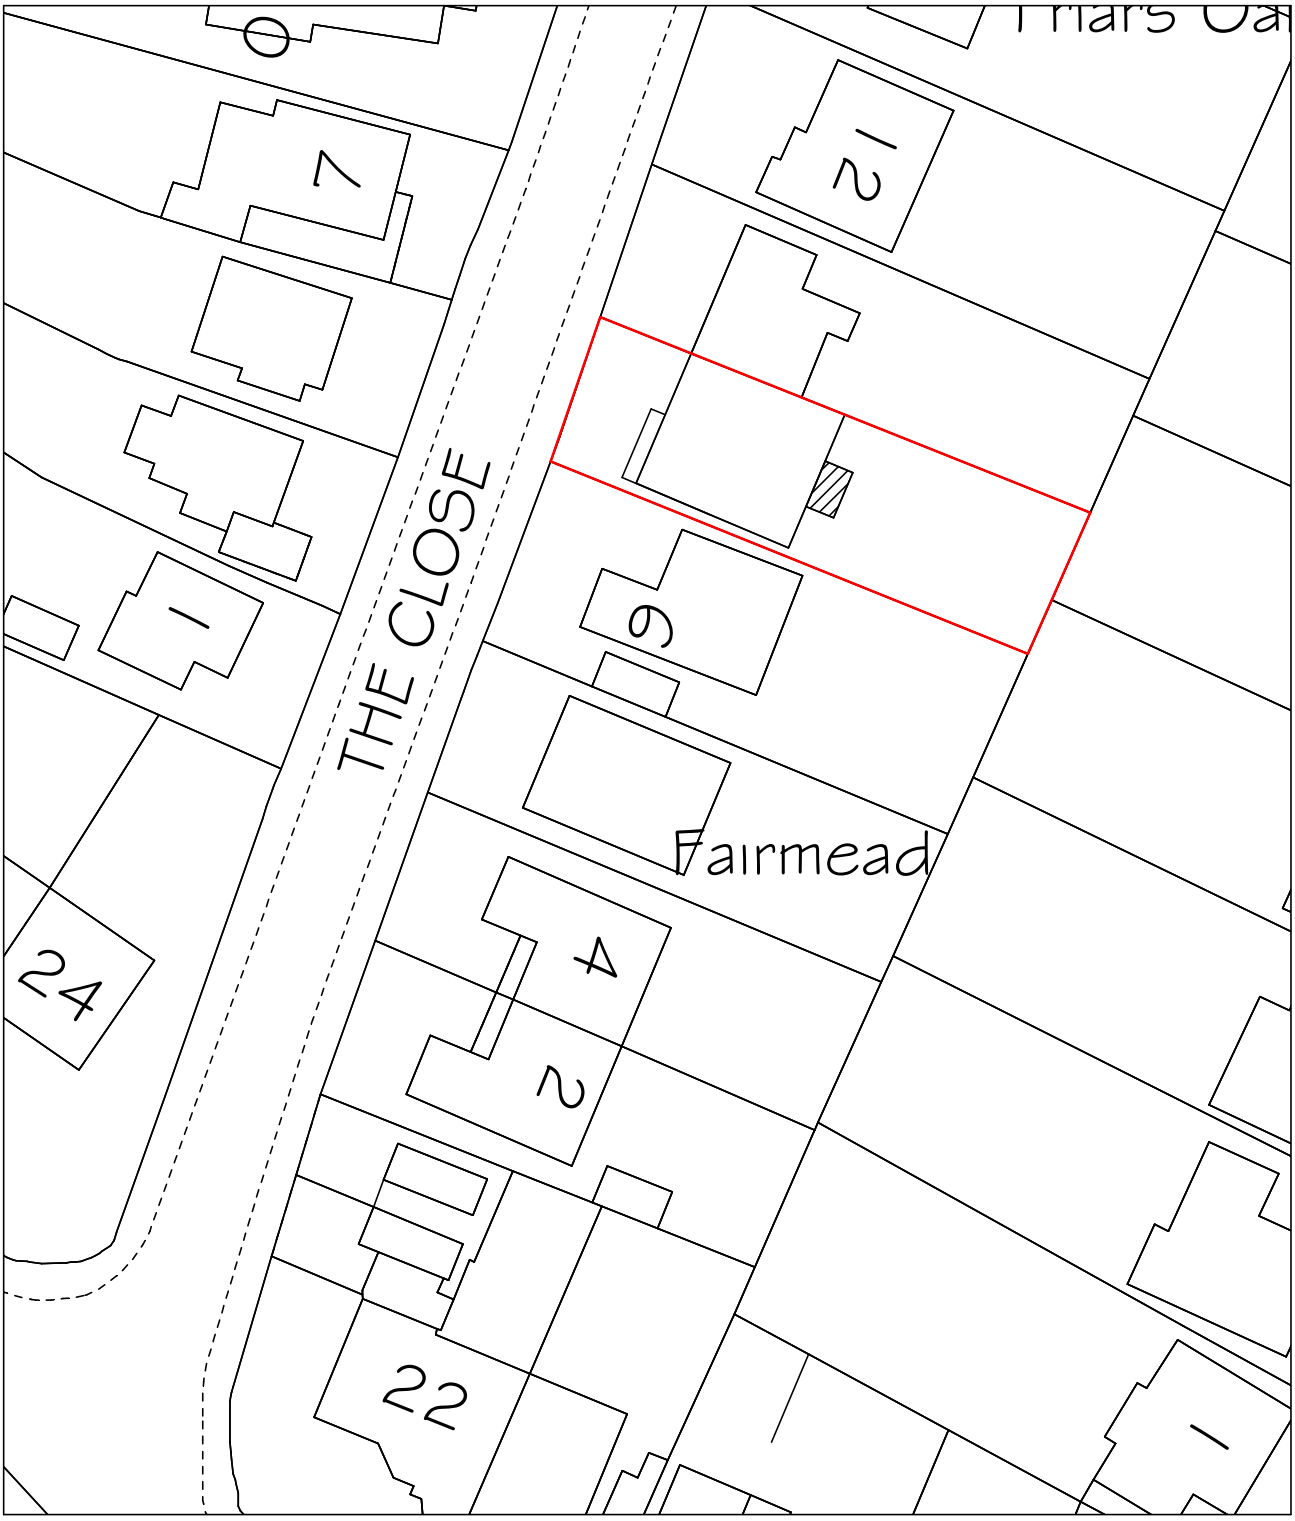

BLOCK PLAN

SCALE BARS (metres)

0 10 20 30 40

1:500

N W E S

ADDRESS:

8 THE CLOSE
SHOREHAM-BY-SEA

PROJECT:

REAR EXTENSION

Phil Brigly BSc (Hons) MBEng
Building Engineer

email: philbrigly@gmail.com
mob: 07966 578180

partner LABC

SCALE: 1:500 DATE: October 2015 DRAWING No: PBP0408/03 DRAWING SIZE: A4 210x297mm