

Existing Rear Elevation 1:100
North Elevation

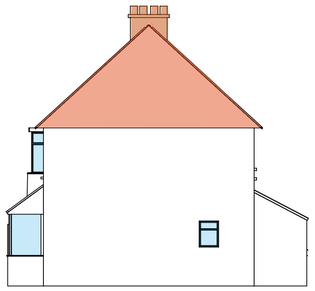

Existing Side Elevation 1:100
East Elevation

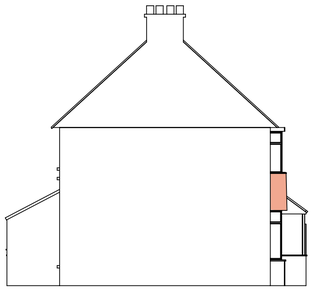

Existing Side Elevation 1:100
West Elevation



Existing Front Elevation 1:100
South Elevation

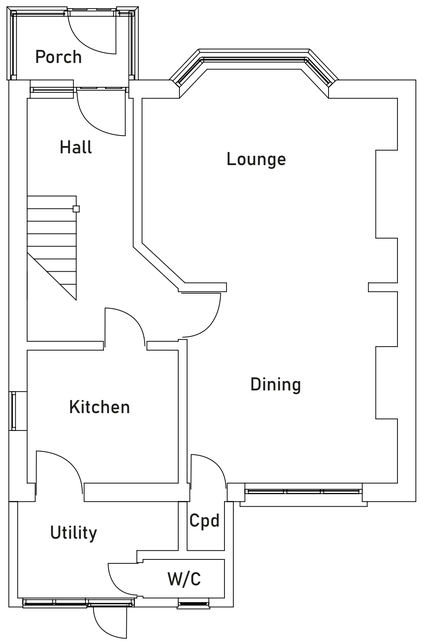

Existing Ground Floor Plan 1:50

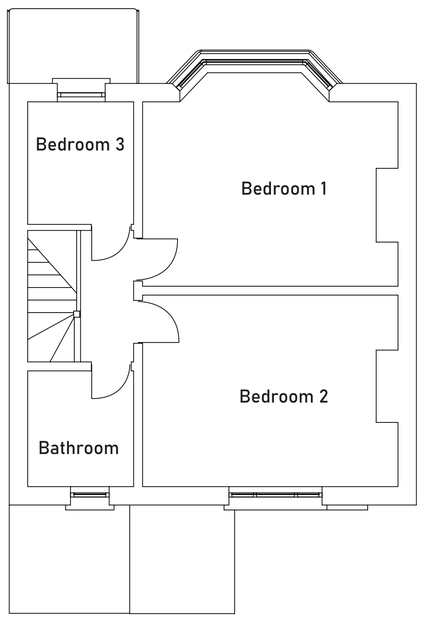

Existing First Floor Plan 1:50

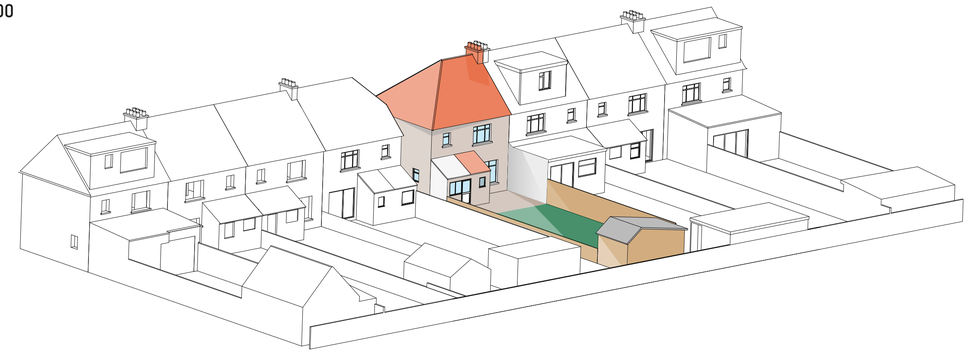

LOCATION PLAN



0 50
Metres

ReQuestaPlan

Plan Produced for: Andrew Marshall
Date Produced: 12 Apr 2022
Plan Reference Number: TQRQM22102204315375
Scale: 1:1250 @ A4

© Crown copyright and database rights 2021 OS 100042766

BLOCK PLAN



0 20
Metres

ReQuestaPlan

Plan Produced for: Andrew Marshall
Date Produced: 12 Apr 2022
Plan Reference Number: TQRQM22102213120006
Scale: 1:500 @ A4

© Crown copyright and database rights 2021 OS 100042766

Andrew Marshall & Nikki Gatland
Client

317 Albion Street
Southwick
East Sussex
BN42 4AT
Site Address

Email

Part single part two storey extension
Project

Existing plans
Drawing Title

Drawn Andrew Marshall
Date 25/05/2022
Scale 1:50 & 1:100
Revision A

A1