

Rear Elevation 1:100
North Elevation

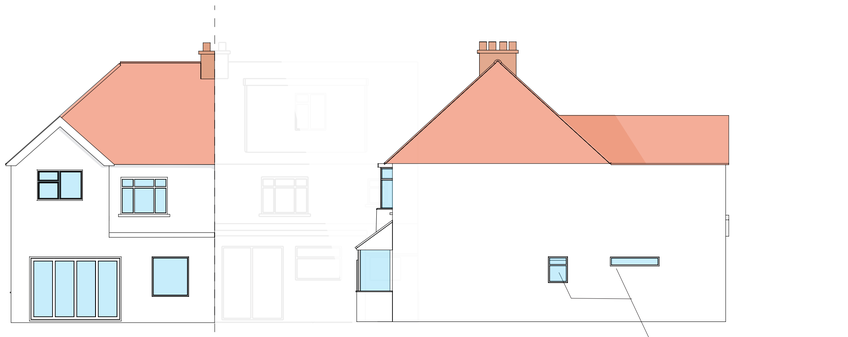


Side Elevation 1:100
East Elevation




Side Elevation 1:100
West Elevation



Front Elevation 1:100
South Elevation

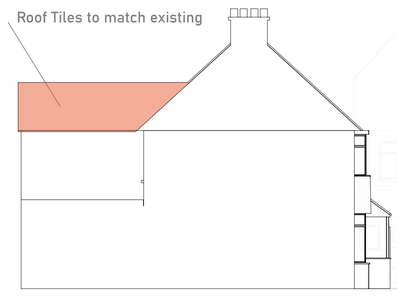


Proposed Ground Floor Plan 1:50




Proposed First Floor Plan 1:50

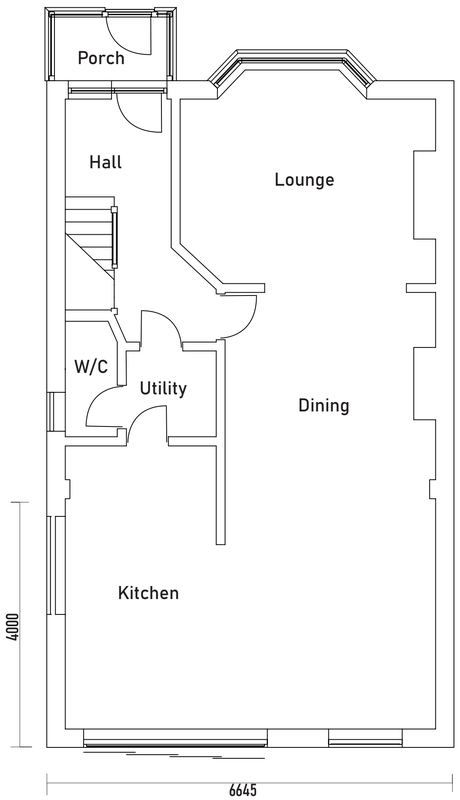


Proposed Roof Plan 1:50

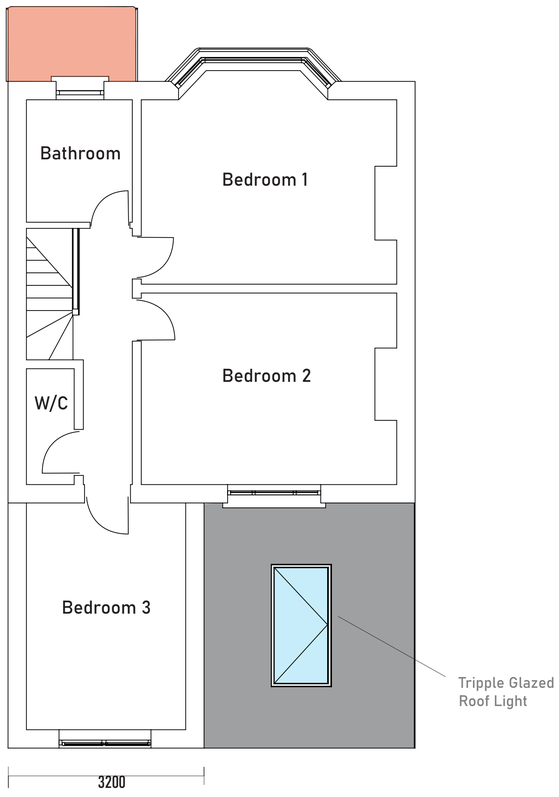

Andrew Marshall & Nikki Gatland
Client

317 Albion Street
Southwick
East Sussex
BN42 4AT
Site Address

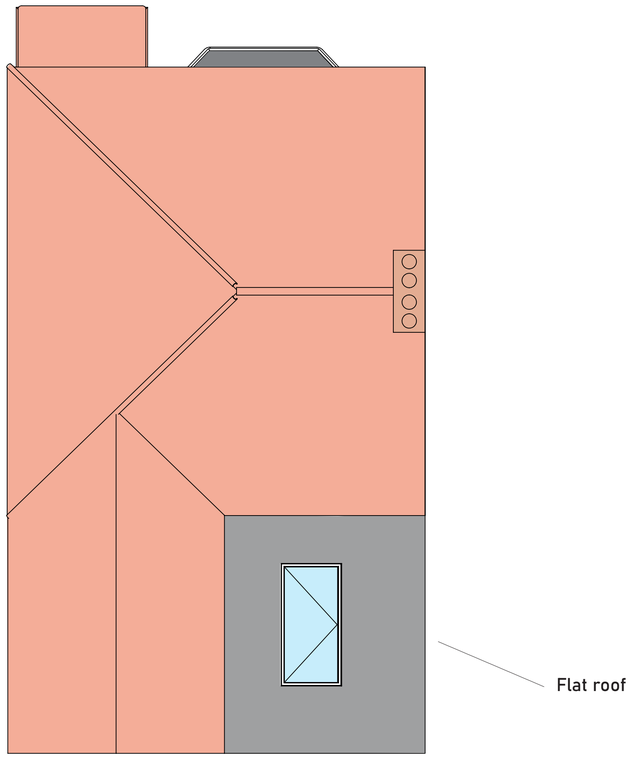Email

Part single part two storey extension
Project

Proposed plans
Drawn Title

Drawn: Andrew Marshall
Date: 25/05/2022
Scale: 1:50 & 1:100
Revision: A

A1