DO NOT SCALE FROM THIS DRAWING

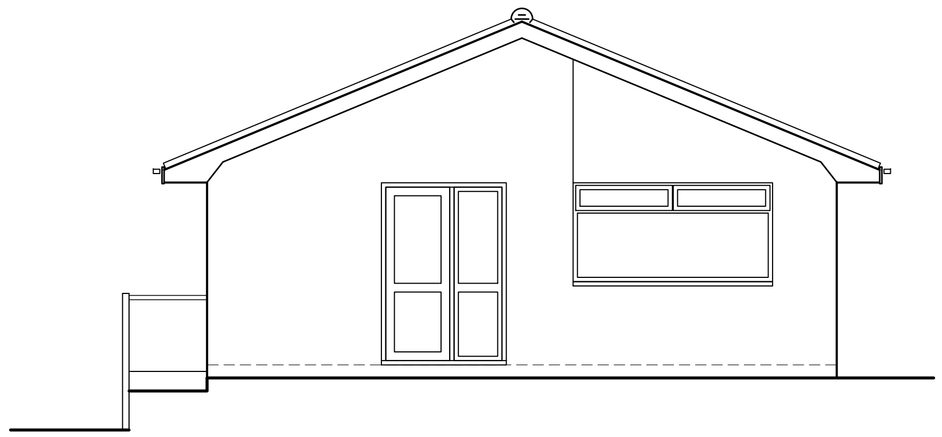

North Elevation

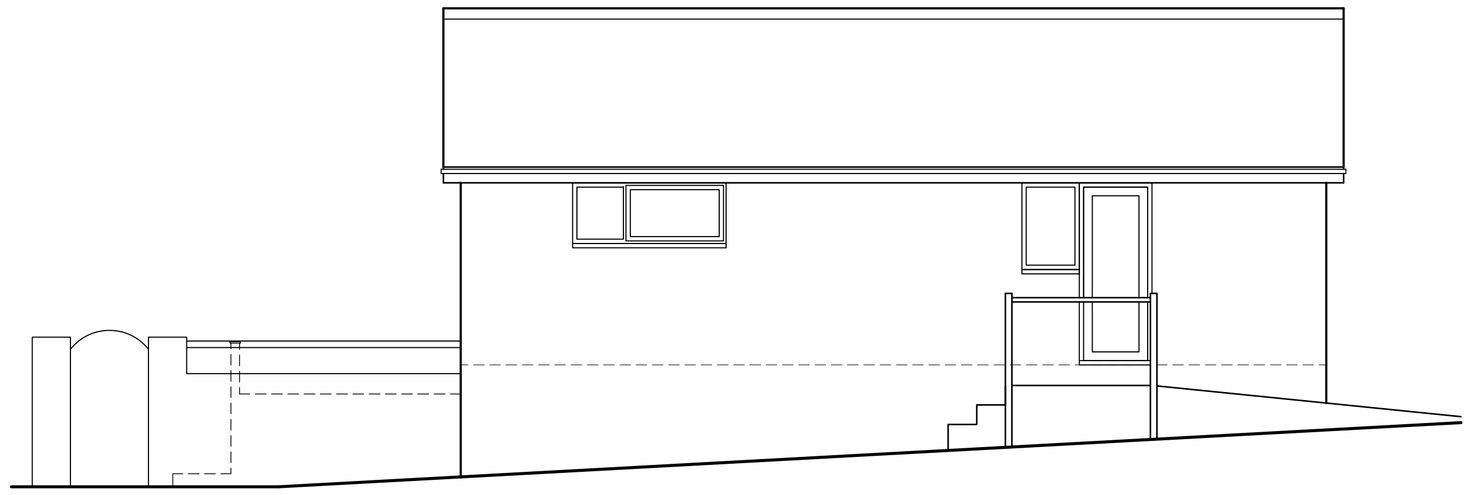

East Elevation

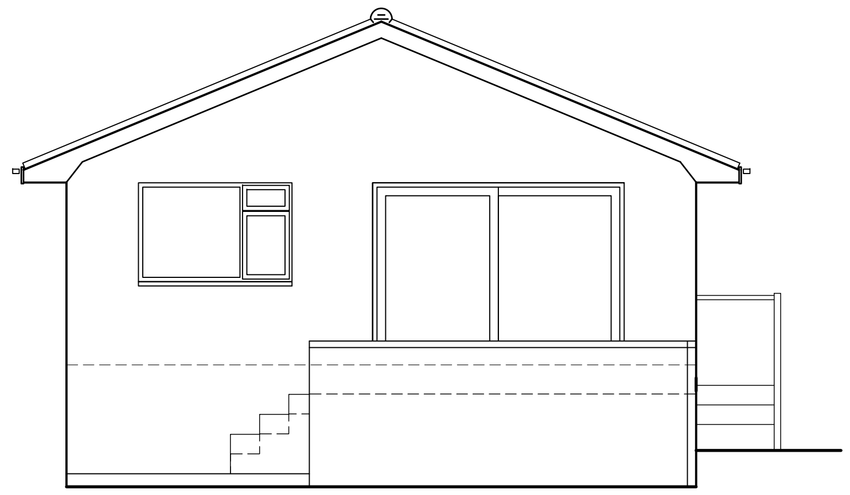

South Elevation

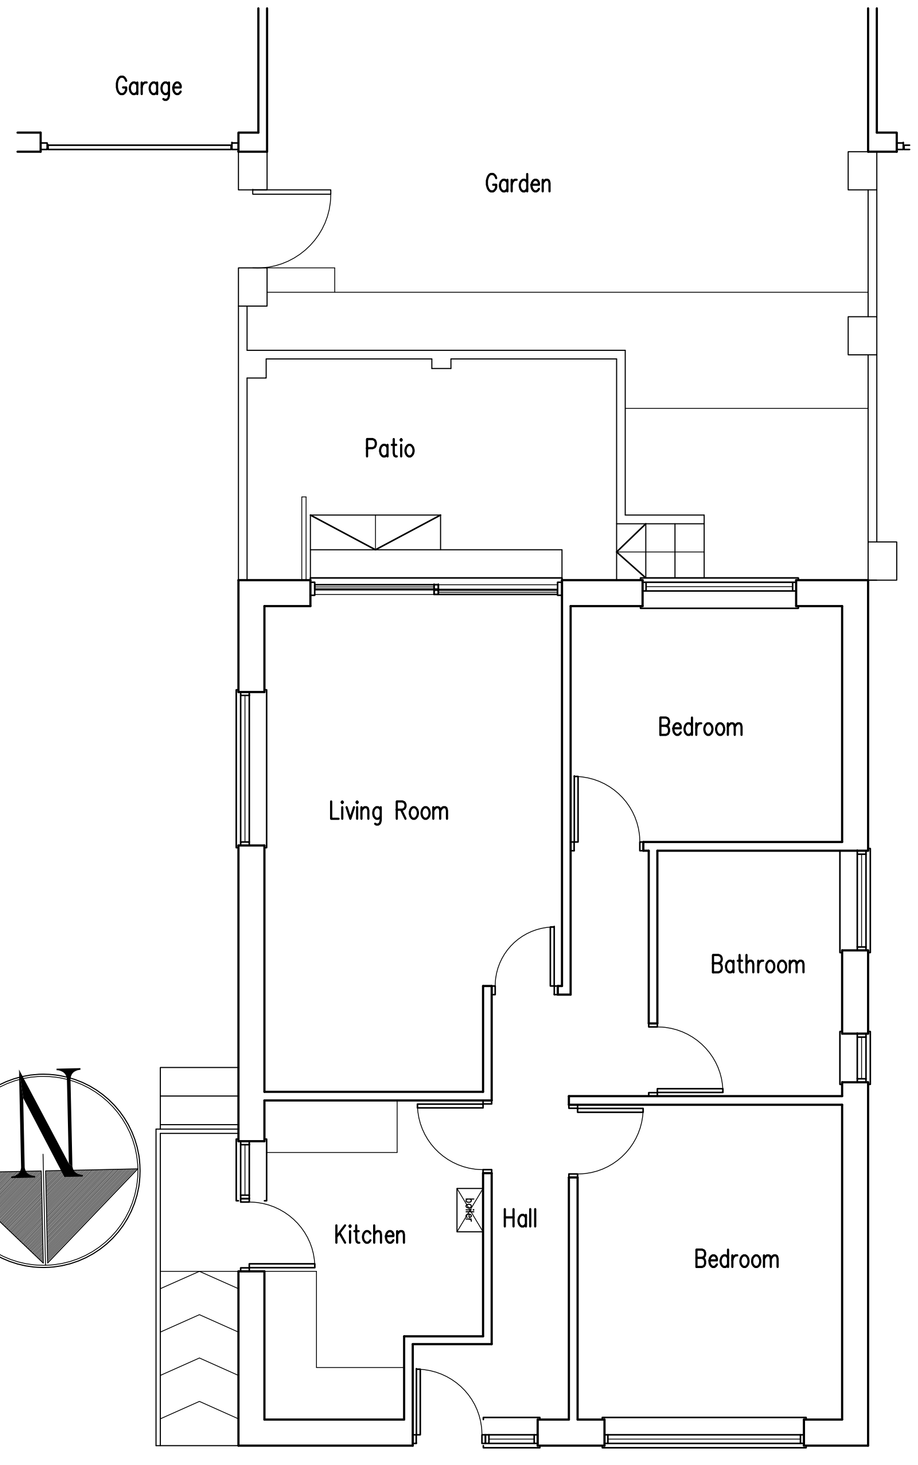

Ground Floor Plan

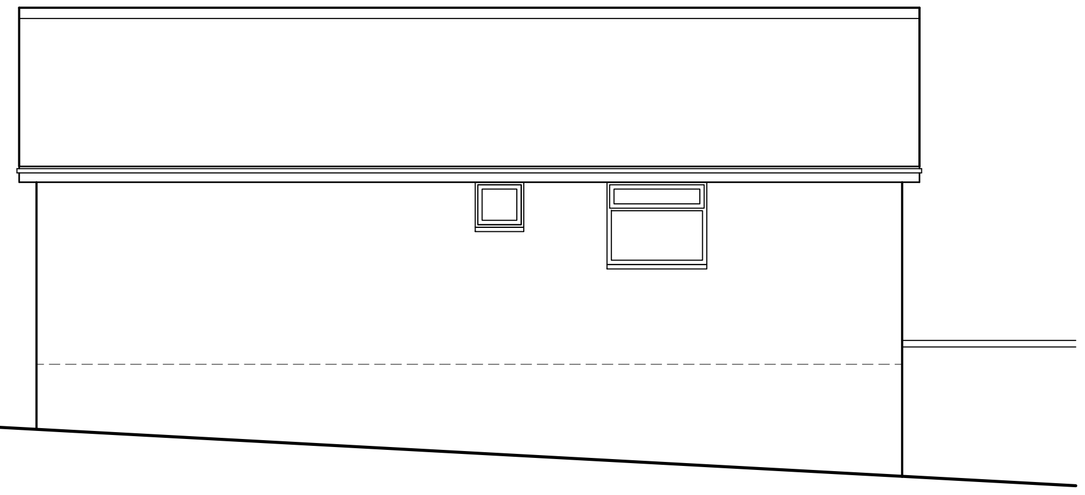

West Elevation



Block Plan

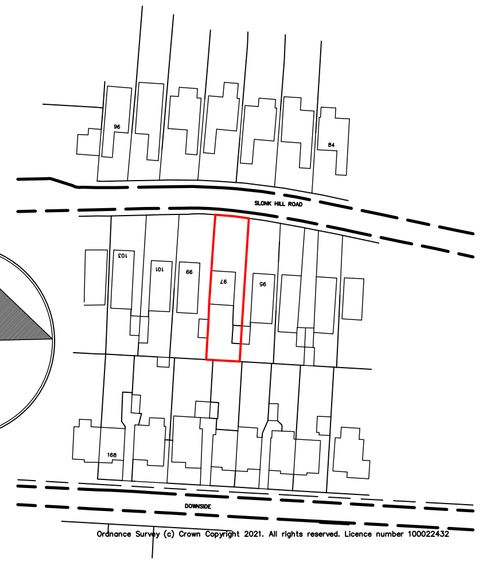

Location Plan

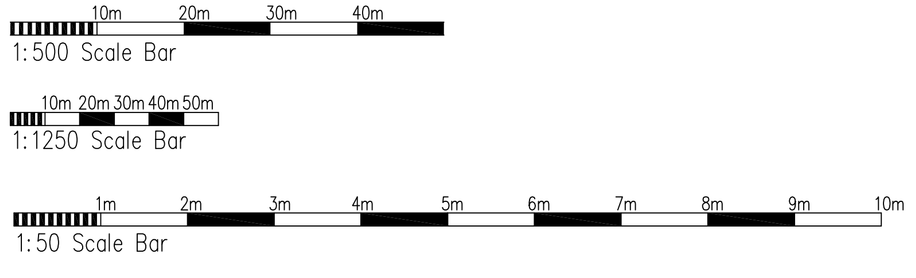

Proposed Extensions at: 97 Slonk Hill Road, Shoreham-By-Sea, West Sussex

rja Planning & Building Consultants Ltd.
1st Floor
10 High Street
Shoreham-By-Sea
West Sussex BN43 5DA
t: 01273 467297 mob: 07971 375739
e: rex@rjapbc.co.uk web: www.rjapbc.co.uk

Chartered Institute of Architectural Technologists

PROJECT: 97 Slonk Hill Road, Shoreham-By-Sea, West Sussex		
DRAWING TITLE: Existing Floor Plans & Elevations		
CLIENT: Mr & Mrs T. Howell	DWG NO: 21841-01	REVISION:
SCALE: 1:50 @ A1	DATE: 21.05.21	DRAWN: rex