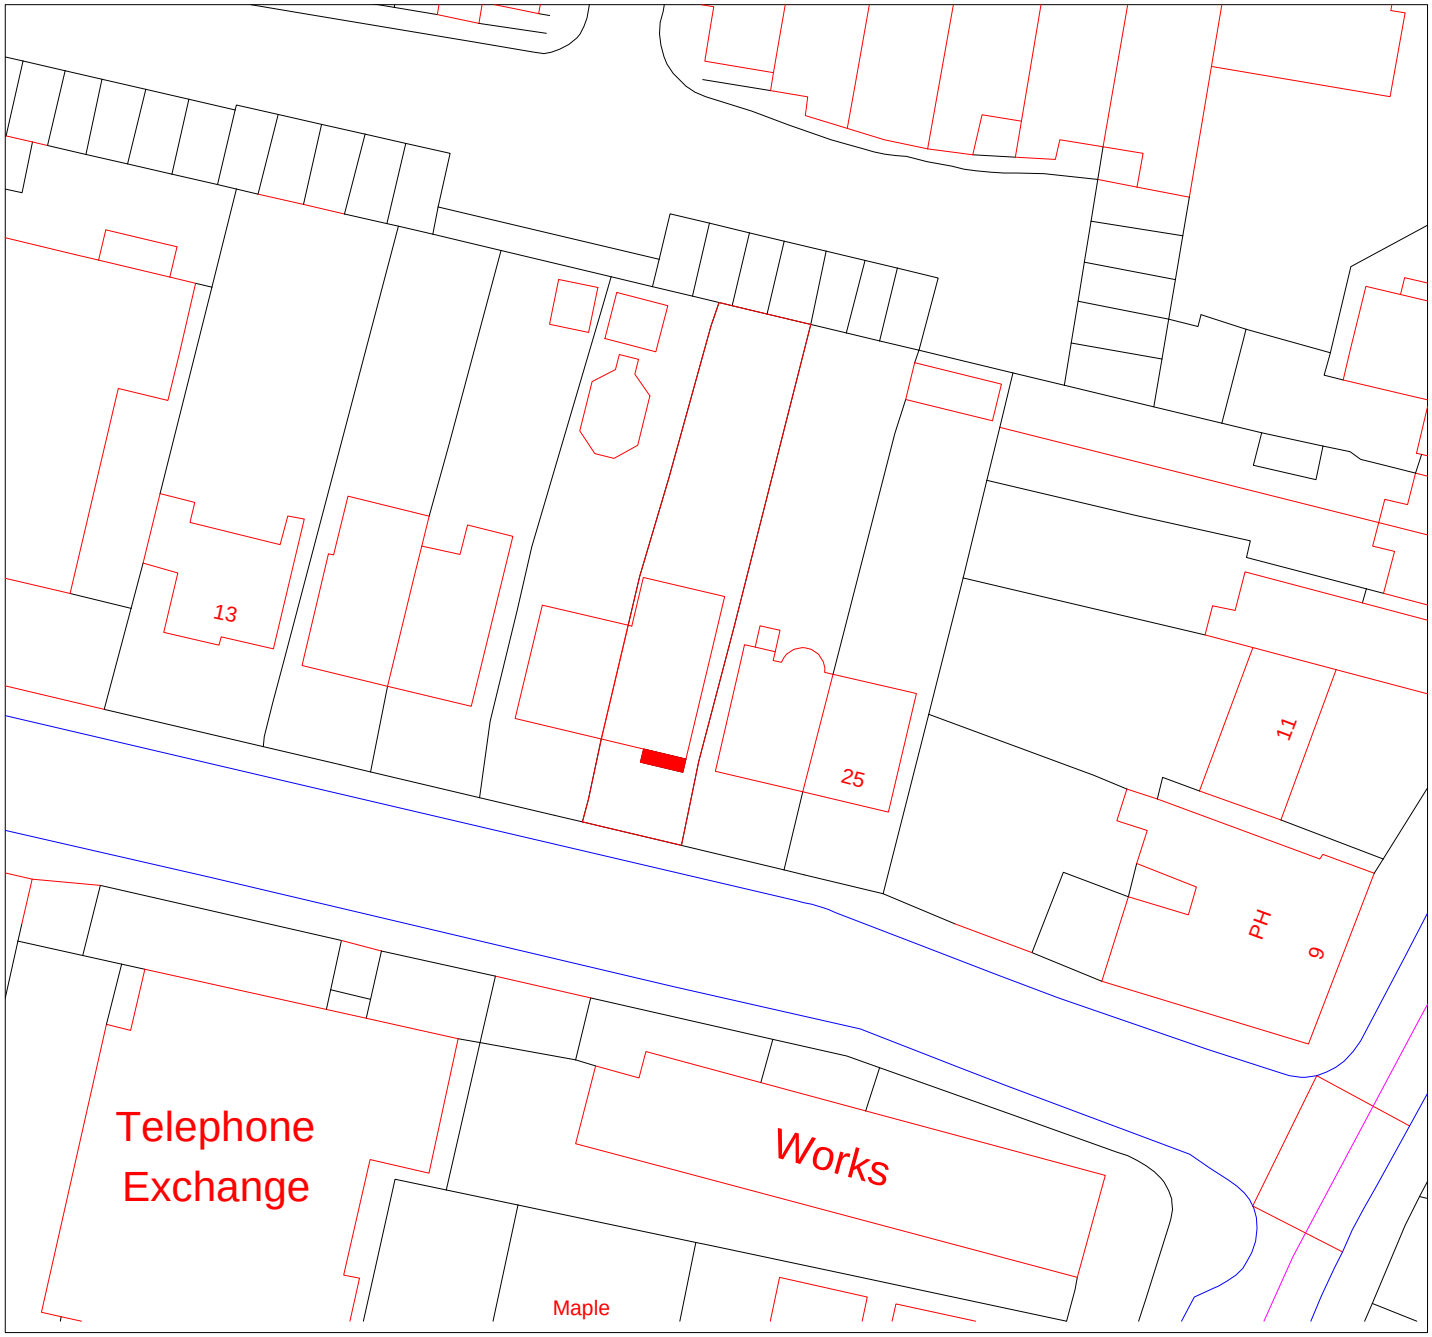

Ordnance Survey (c) Crown Copyright 2017. All rights reserved. Licence number 100022432

0m 5m 10m 20m scale bar (metres)

area of proposed rear extension

boundary line

No.	Description	Date
Amendments:		

Address: 21 The Twitten Southwick, Brighton West Sussex BN42 4DB	Client: Andrew Penny
Drawing Title: Block plan provided by PRO MAP	Drawing Ref.: ca/21TheTwi/02

Planning Applications
Building Regulation Drawings
Design Consultants
Party Wall Surveyors
Building Surveys/ Homebuyers Survey
Project Management
Disabled Access Auditing
Building Defect Analysis
CDM
Expert Witness

Contact Details	Telephone: 01273415940	Email: carmine@amberliving.co.uk
Contact Address	Unit 3, Tungsten Building, George Street, Hove, BN41 1RA	

Scale 1: 500	Paper: A4	Date: 09.10.2017	Drawing No: 02	North

Copyright of AmberLiving. This drawing may not be reproduced in whole or part or used for the manufacture of any article without the express permission of AmberLiving.

1. All dimensions are in mm and must be checked on site.
2. Any errors or inaccuracies should be reported to AmberLiving.
3. If in any doubt about this drawing, please ask.