
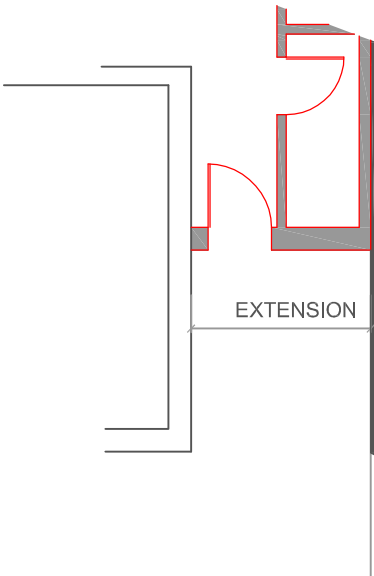
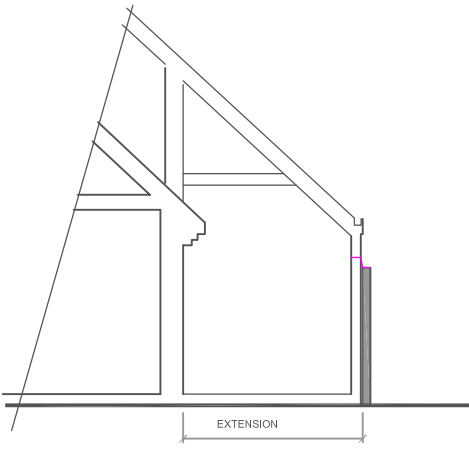
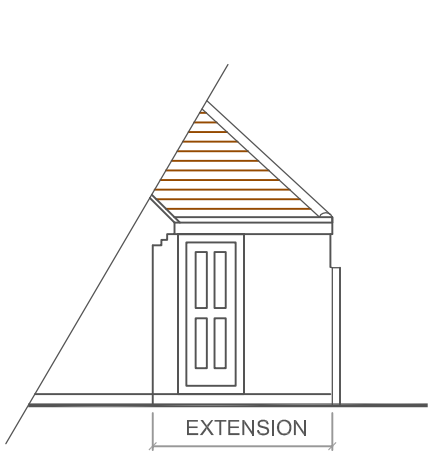


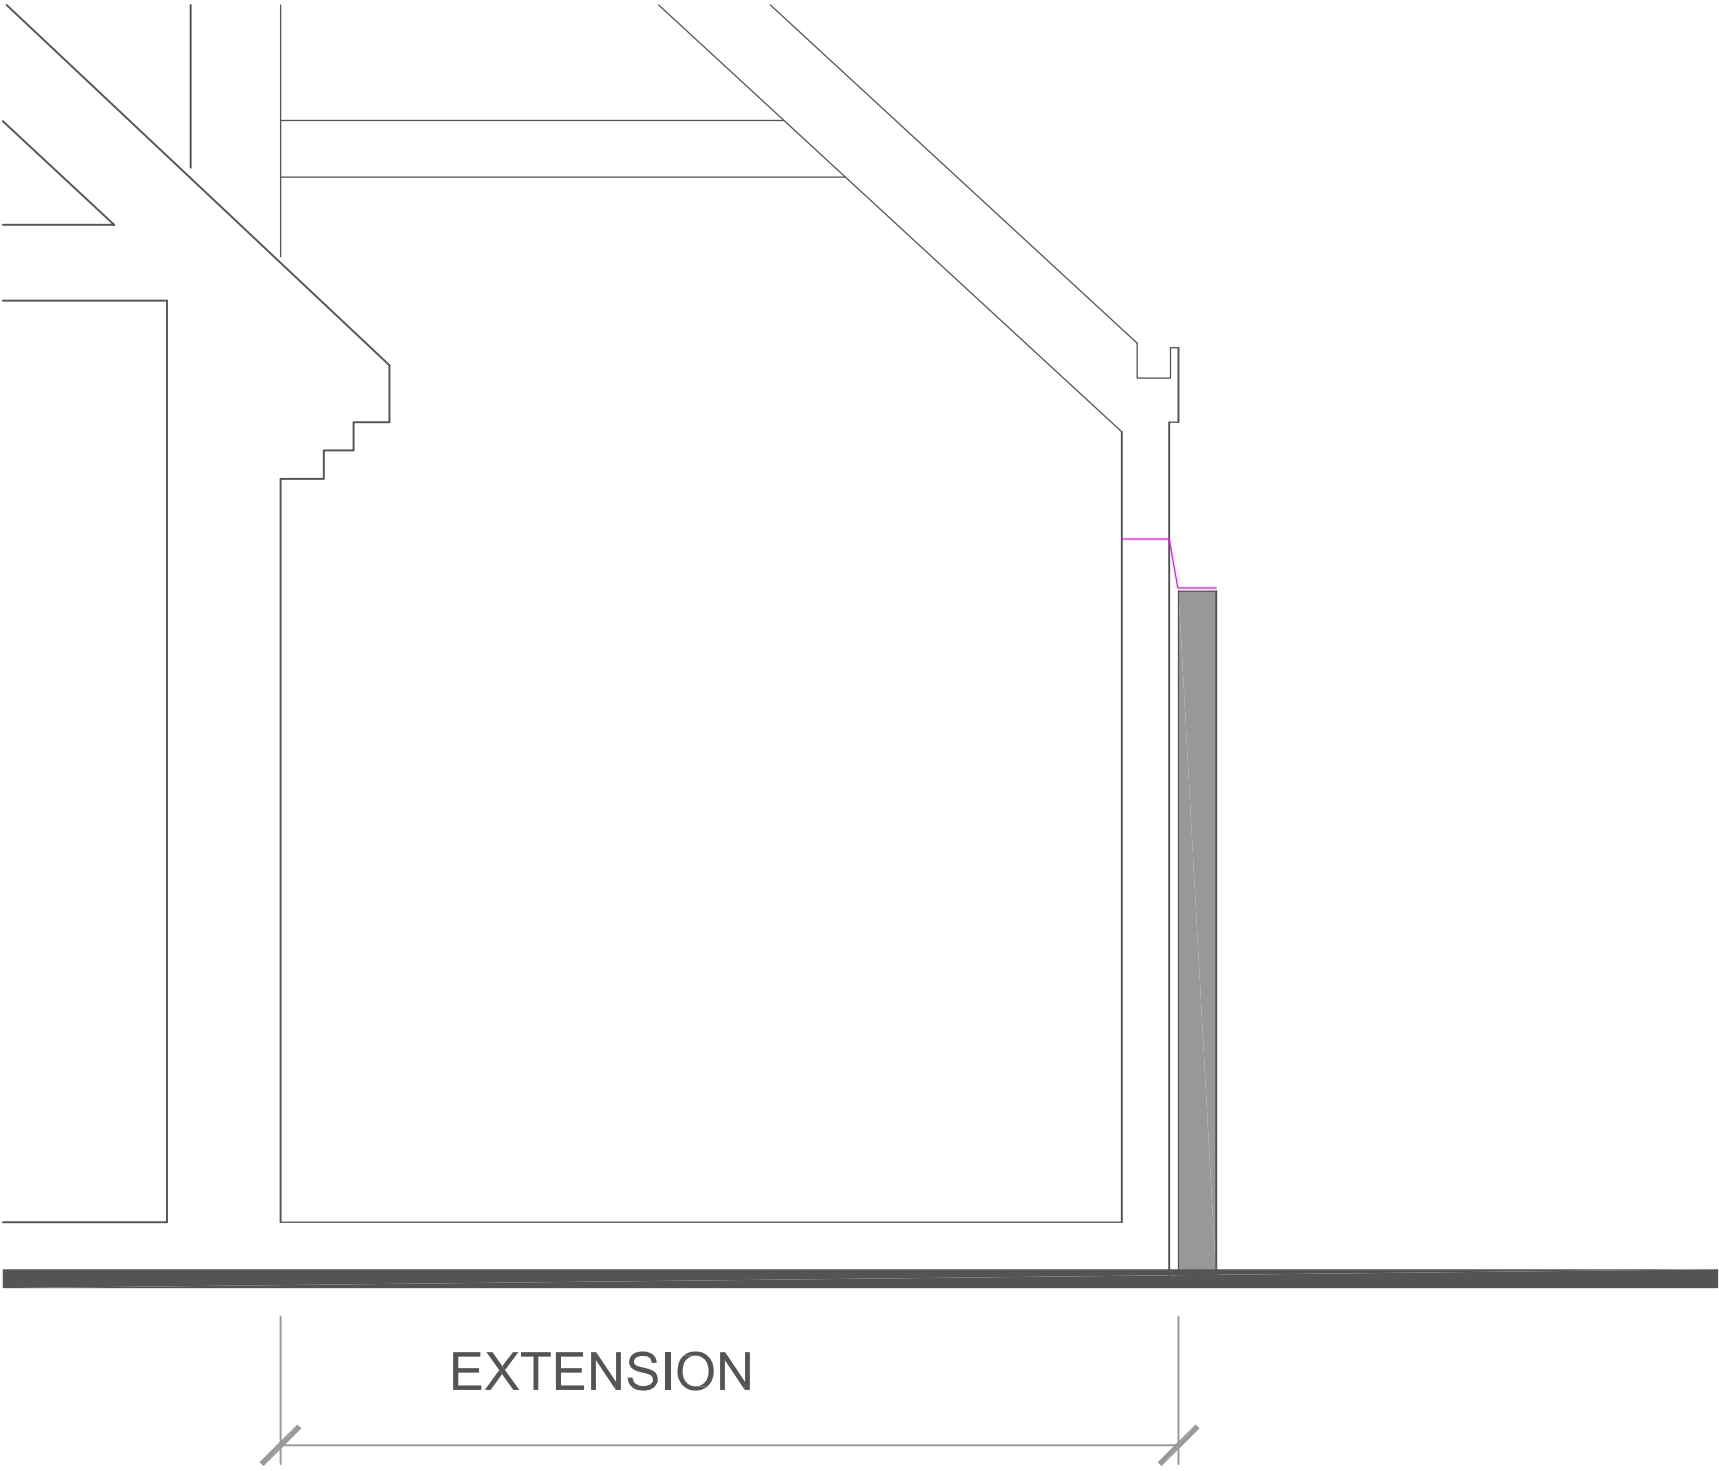

Client Name		
JIM PERRY		
Address		
33 SMUGGLERS WALK, GORING, WEST SUSSEX BN12 4DP		
Drawing Title		
PARTY WALL		
Drawing Number	Stage	Date
JP-14	PARTY WALL	01.03.26
Scale	Paper	Rev
1:100 1:20	A3	-