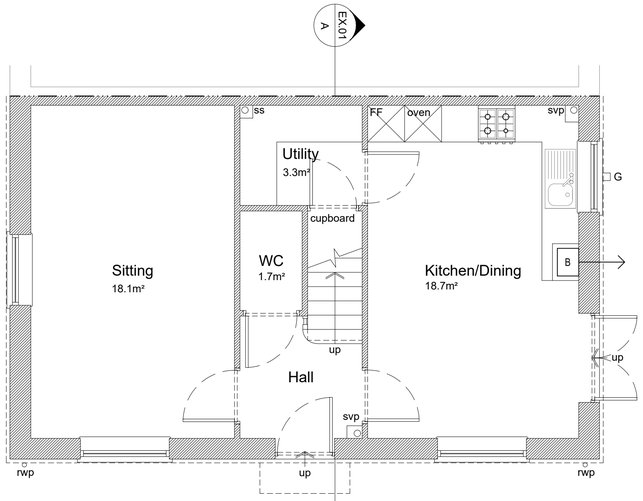

Existing Ground Floor Plan 1:50

*all internal partitions are stud

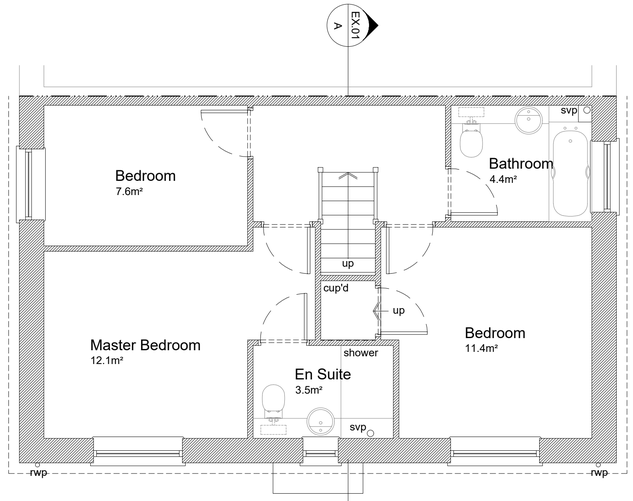

Existing First Floor Plan 1:50

*all internal partitions are stud

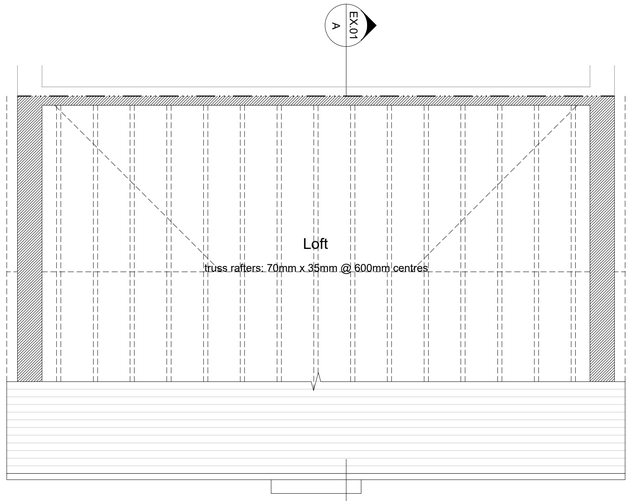

Existing Loft Plan 1:50

*truss rafter roof



Location Plan 1:1250

0 25 50 75 100

Scale In Metres



Site Plan 1:500

0 10 20 30 40

Scale In Metres

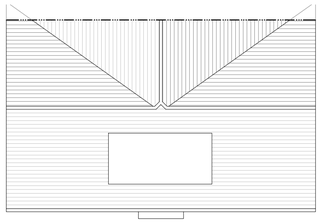

Existing Roof Plan 1:100



Existing West Elevation 1:100



Existing South Elevation 1:100



Existing East Elevation 1:100

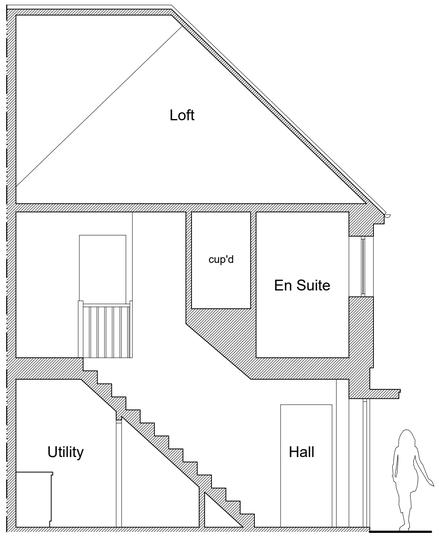

Existing Section A-A 1:50

0 2.5 5 7.5 10

Scale In Metres

0 1 2 3 4 5 6 7 8 9 10

Scale In Metres

T I M D E A C O N .
a r c h i t e c t

timdeacon.architect@gmail.com

rev.	date	comment
a.	25.10.21	Roof plan added.

amendments

client Mr & Mrs Deacon

job 9 Longshore Drive
Shoreham-by-Sea
West Sussex
BN43 6DJ

dwg # 108.EX.01a

dwg title Existing Plans, Section and Elevations

MEASURED SURVEY

scale 1:50 @ A1

date Oct' 2021

RIBA work stage –

Do not scale off drawing unless solely for Planning purposes.
Check all dimensions on site before work commences.
All goods materials workmanship to conform with current building regulations BSS and COP's.
© Copyright Tim Deacon. Architect