9 Priory Close, Sompting, Lancing, West Sussex, BN15 0EB

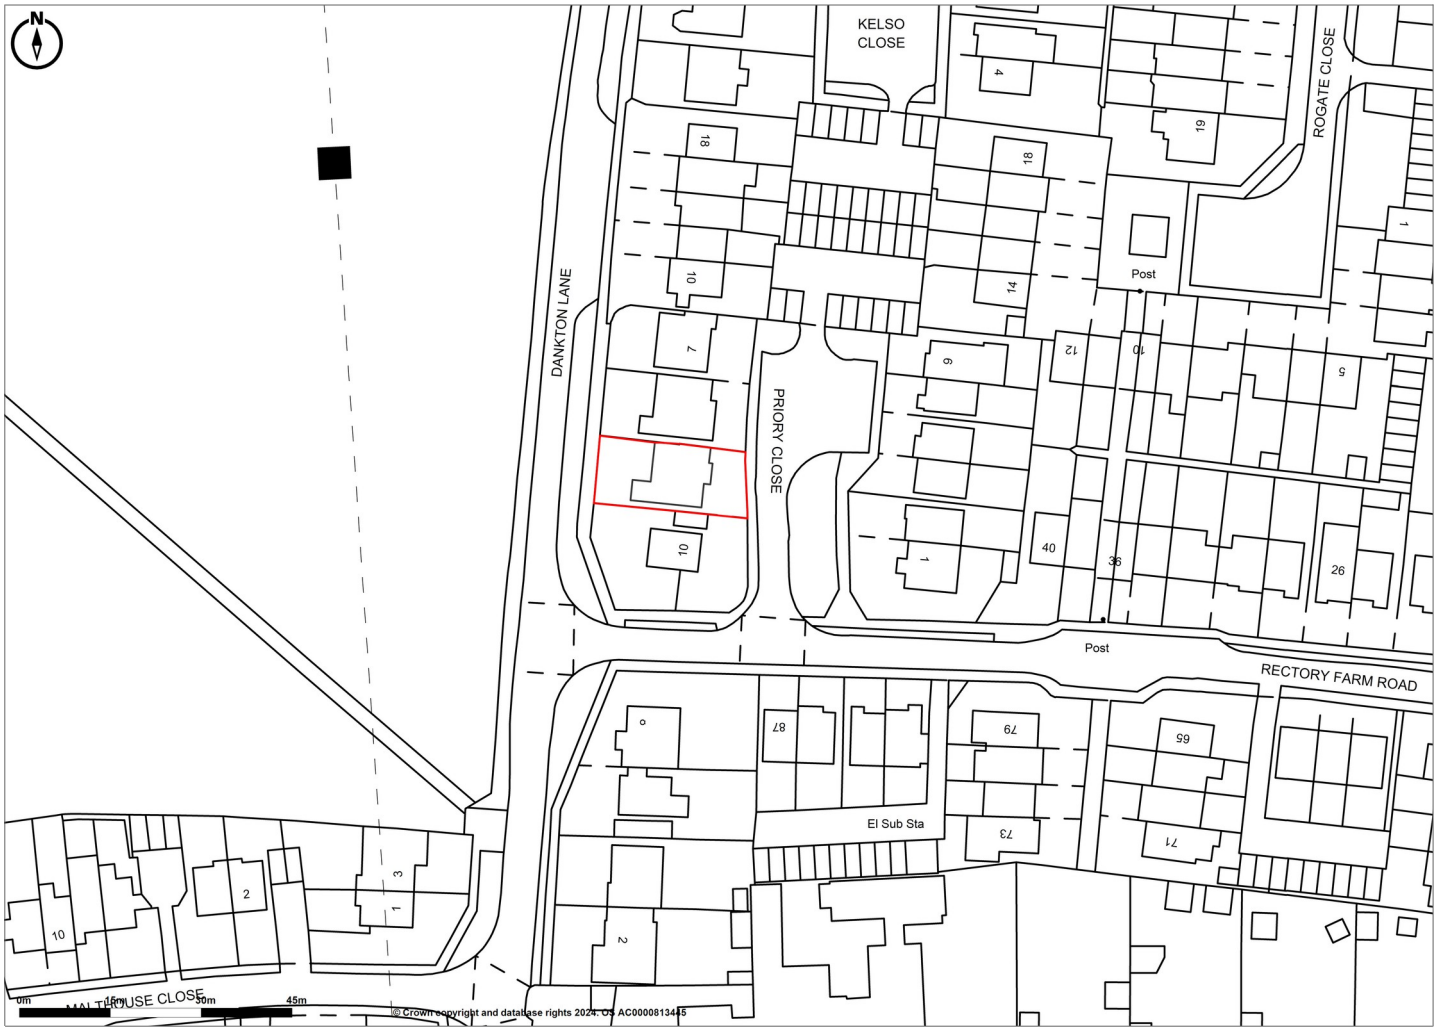

Promap
LANDMARK INFORMATION

© Crown Copyright and database rights 2024. OS AC0000813445
Plotted Scale - 1:1250. Paper Size – A4

Location Plan