EXISTING ELEVATIONS

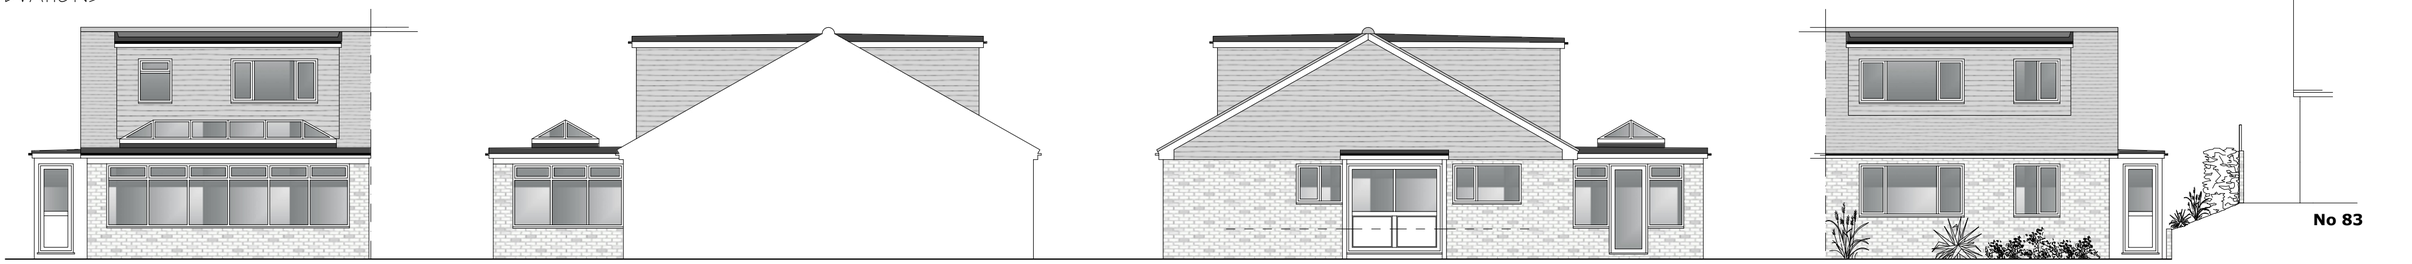

REAR - NORTHWEST

SIDE - SOUTHWEST

SIDE - NORTHEAST

FRONT - SOUTHEAST

PROPOSED ELEVATIONS

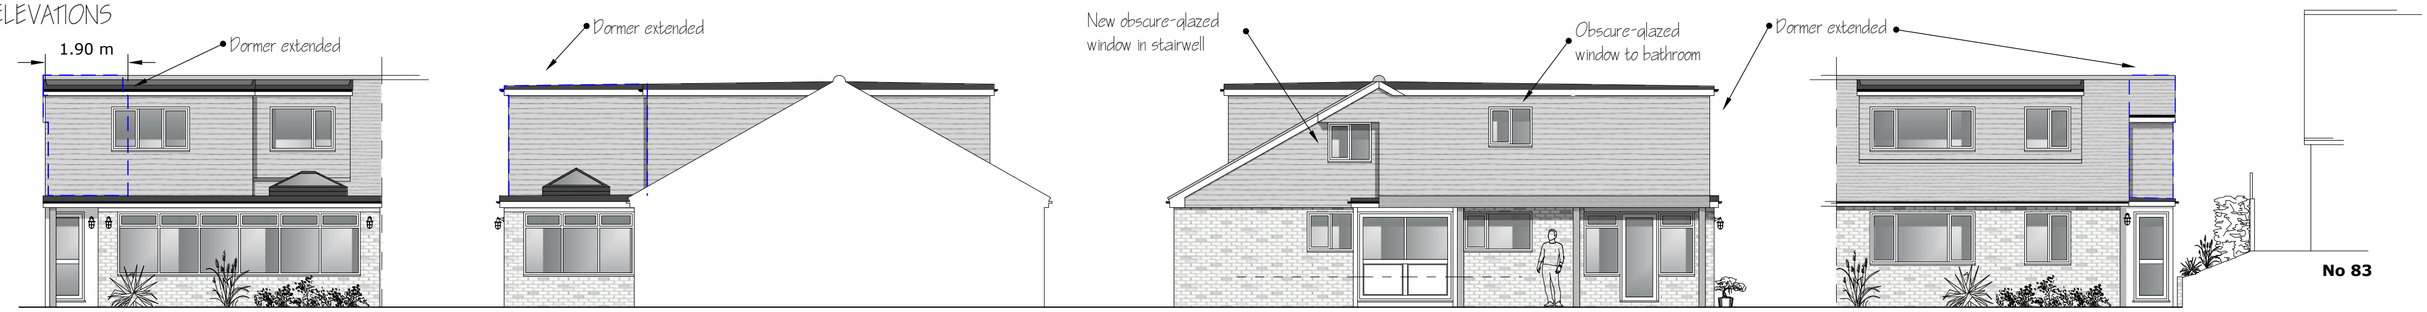

REAR - NORTHWEST

SIDE - SOUTHWEST

SIDE - NORTHEAST

FRONT - SOUTHEAST

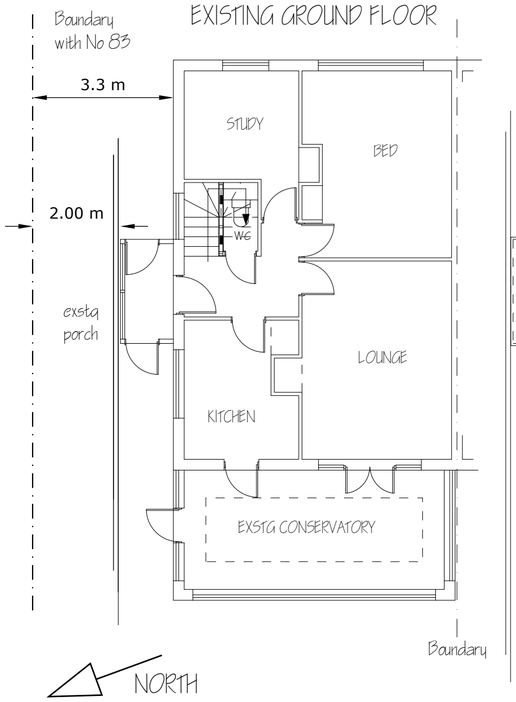

EXISTING GROUND FLOOR

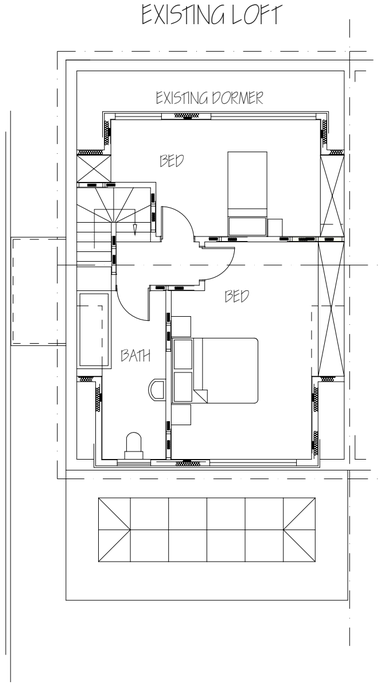

EXISTING LOFT

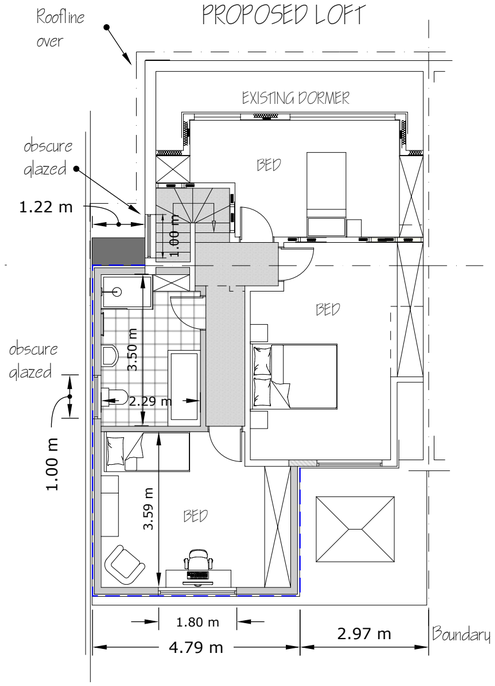

PROPOSED LOFT

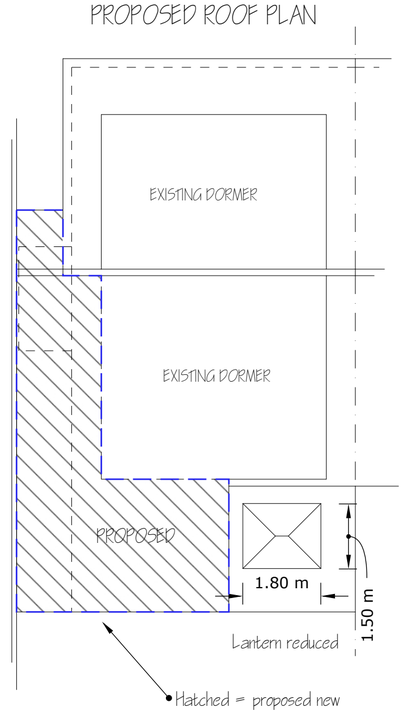

PROPOSED ROOF PLAN



STREET VIEW

MATERIALS:
TIMBER POSTS
TILE HUNG DORMER ELEVATIONS TO MATCH EXISTING
WHITE SOFFITS/ FACIAS TO MATCH EXISTING
BLACK RAINWATER GOODS TO MATCH EXISTING
ALL NEW ROOF TILING TO MATCH EXISTING TILE
WINDOWS - WHITE UPVC TO MATCH EXISTING
FLAT ROOF AREAS - GREY GRP TO MATCH EXISTING

deadspace DESIGNS

PROPOSED LOFT ENLARGEMENT TO REAR/ SIDE at 81 HILLRISE AVENUE, SOMPTING, W.SUSSEX, BN15 0LT

DRAWING: EXISTING AND PROPOSED PLANS AND ELEVATIONS SCALE: 1:100 @ A2 DATE: 26/09/2024 DRWG No: DS/WOOLARD/01 rev I

0 1 2 3 4 5m

scale bar 1:100 @ A2