scale in metres 1:50

amendments				
rev.	date	comment	auth.	chkd.
A	25.06.25	Minor amendment as client comments.	ES	GI
B	25.08.28	Removal of second floor extension	CP	GI

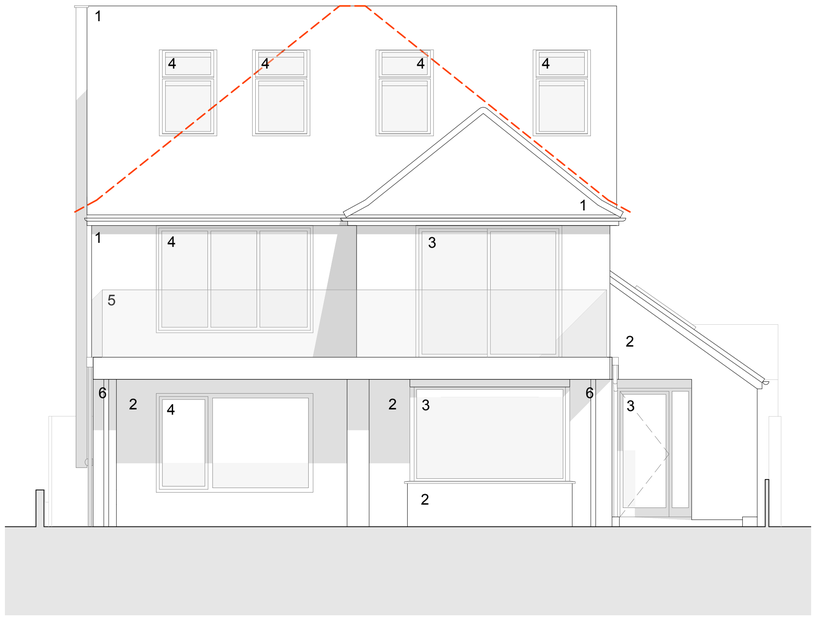

Proposed Front Elevation (South) 1:50

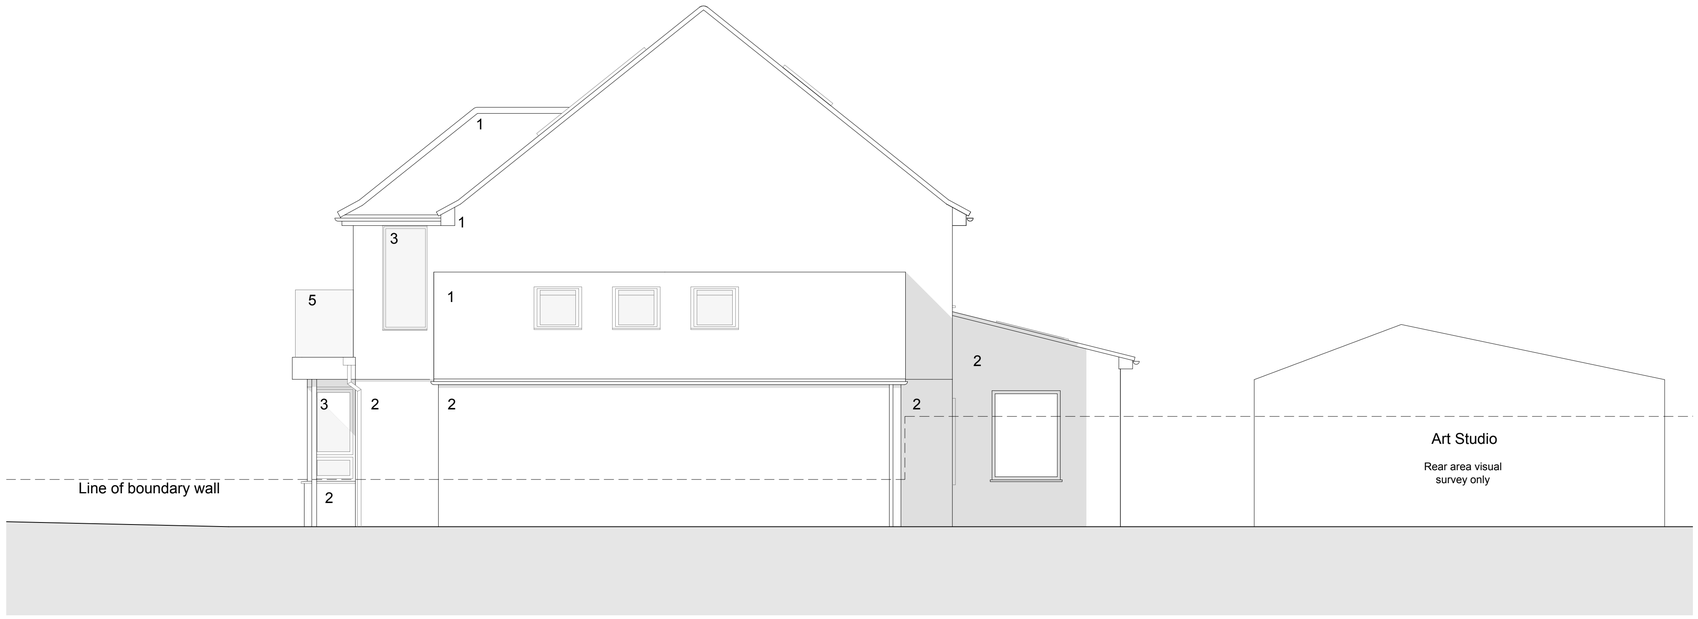

Proposed Side Elevation (East) 1:50

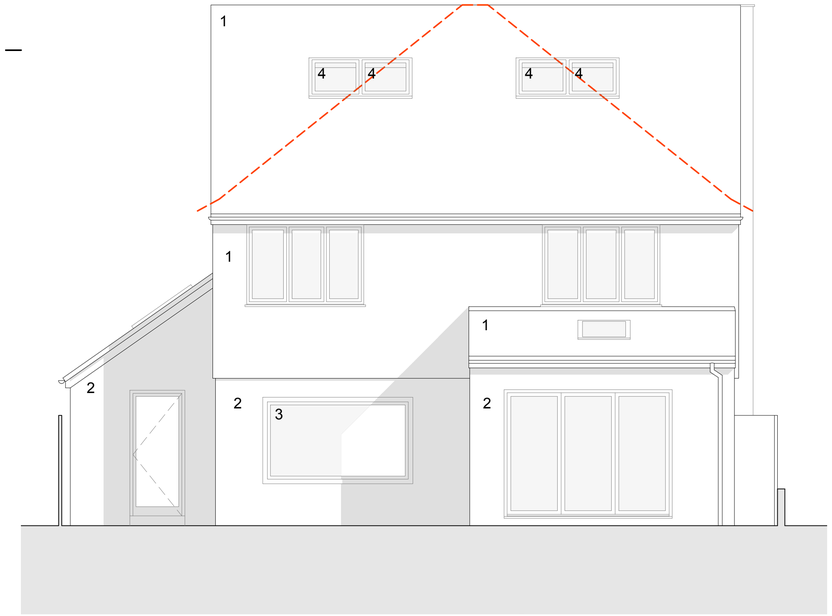

Proposed Rear Elevation (North) 1:50

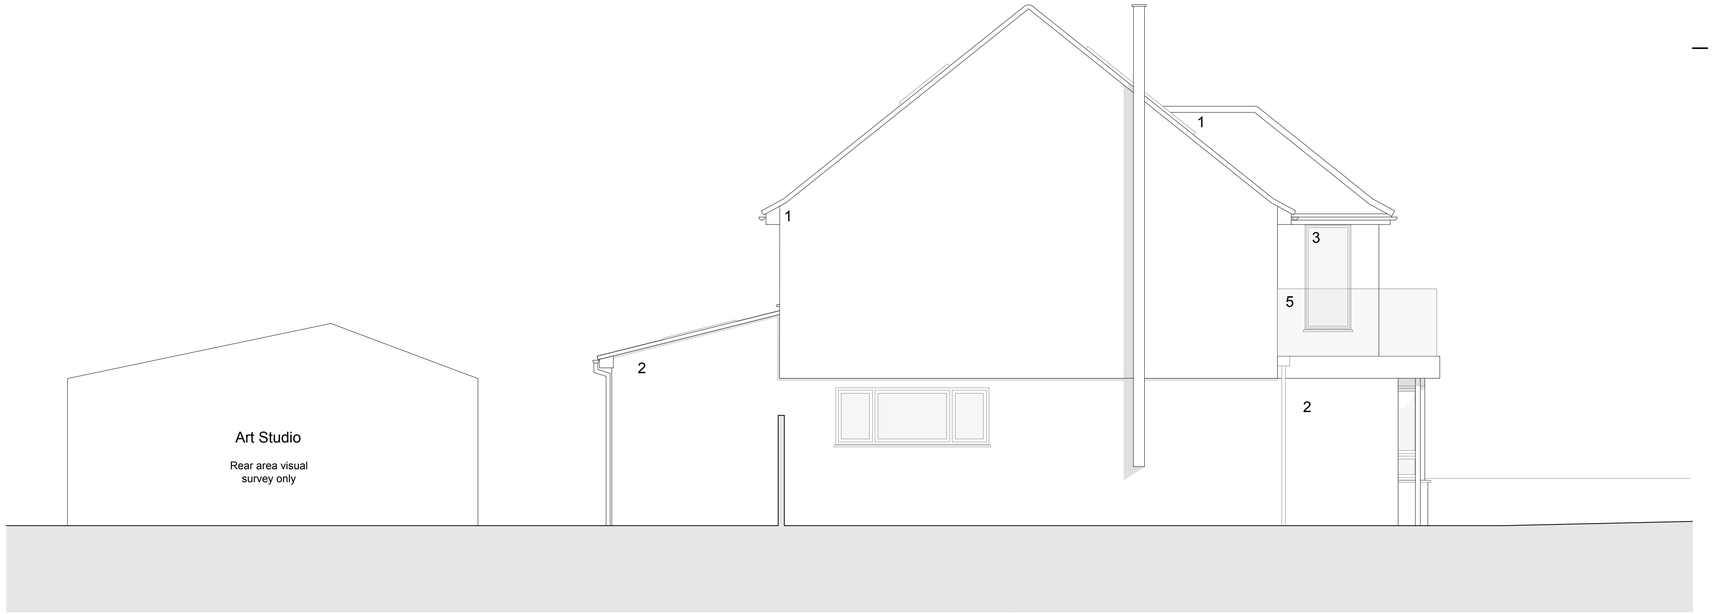

Proposed Side Elevation (West) 1:50

Key

- Line of existing roof

1 Clay tiles
2 Off-white render
3 Glazed windows and doors
4 Rooflight
5 Glazed balustrade
6 Grey painted circular steel column

client		drawing number	revision
Yvonne Atkinson and Susan Evans		0751.PL.003	B
project		drawing title	
32 Kings Walk Shoreham By Sea BN43 5LG		Proposed Elevations PLANNING	
drawn by	checked by	riba work stage	date	scale/original sheet size
ES	GI	3	June '25	1:50 @ A1

www.abir.co.uk studio@abirarchitects.co.uk
Unit 1, Beta House, St John's Road, Hove, BN3 2FX, United Kingdom
Hove +44 (0)1273 724 384
Company No 06877117 VAT No 971 4147 17

© ABIR Architects Ltd. Check all dimensions on site before work is undertaken. All goods, materials and workmanship to conform with current building regulations, BSS and COP's.

ABIR Architects

RIBA Chartered Practice