
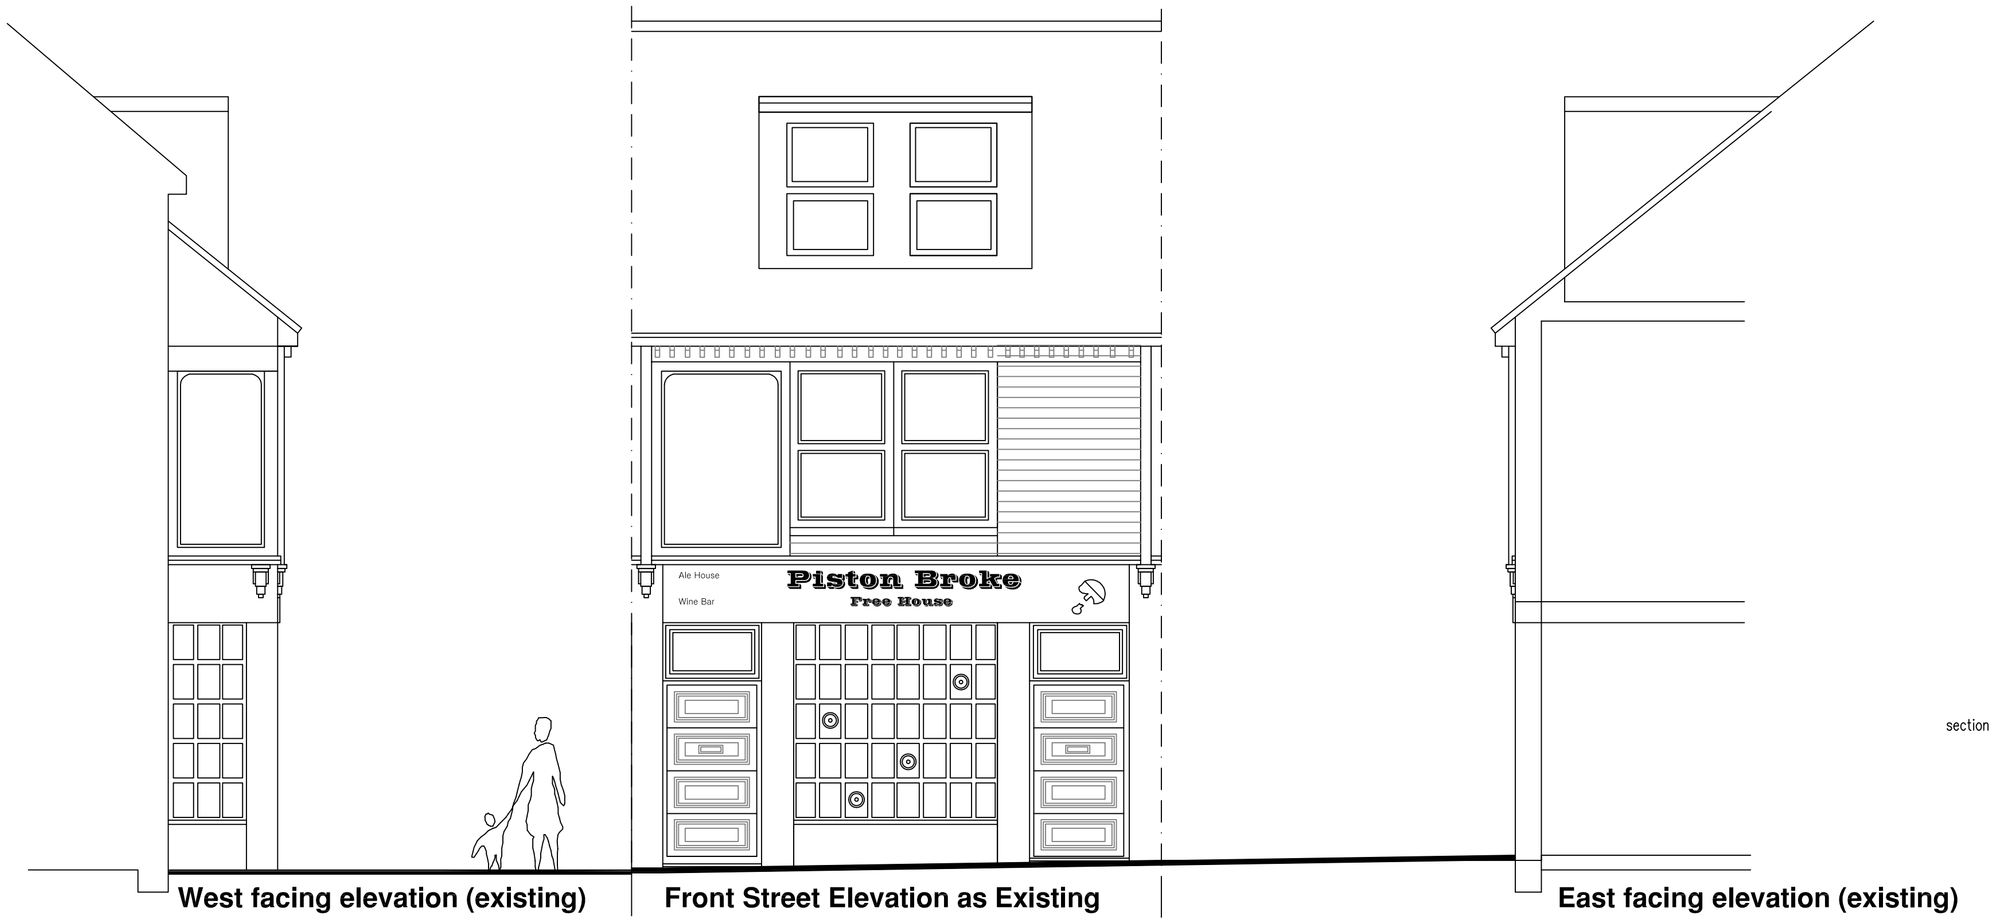


West facing elevation (existing) | Front Street Elevation as Existing | East facing elevation (existing)

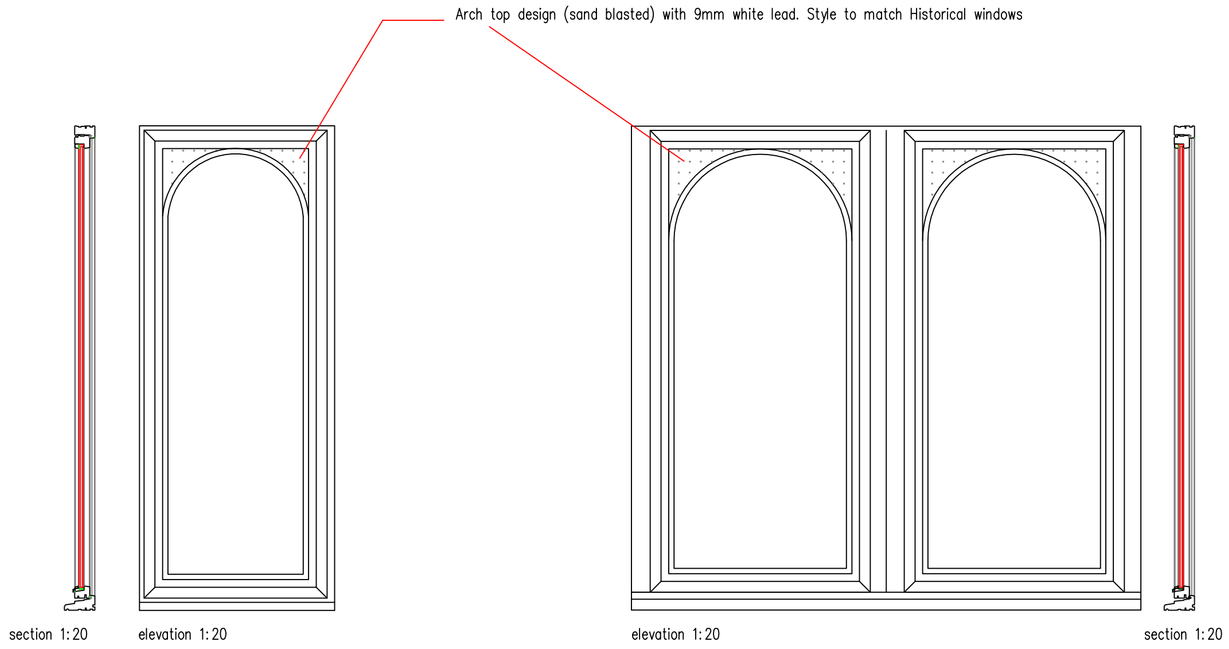


Proposed west facing window

Proposed south street facing windows (folding sliding opening)

2 Part Ground Floor Plan As Existing

1m 2m 3m 4m 5m 6m 7m 8m 9m 10m


1:50 Scale Bar

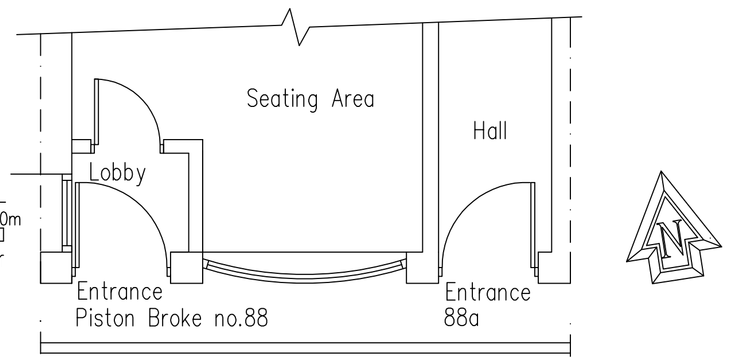




Proposed sign dimensions and materials

DO NOT SCALE FROM THIS DRAWING EXCEPT FOR PLANNING AS PHOTOCOPIES WILL BE SUBJECT TO DISTORTION
DRAWINGS TO BE READ IN CONJUCTION WITH ALL OTHER ARCHITECT'S & STRUCTURAL ENGINEER'S CONTRACT DRAWINGS & SPECIFICATIONS.
ANY DISCREPANCIES MUST BE BROUGHT TO THE ATTENTION OF THE ARCHITECT IMMEDIATELY.
THE CONTRACTOR MUST VERIFY ALL DIMENSIONS BY SITE MEASUREMENT BEFORE ORDERING MATERIALS OR MANUFACTURING COMPONENTS.
SUBSTITUTE MATERIALS & PRODUCTS TO THOSE NAMED WILL BE ACCEPTABLE IF PROVEN TO BE OF EQUAL OR HIGHER PERFORMANCE AND NOT IN CONFLICT WITH OTHER ELEMENTS.

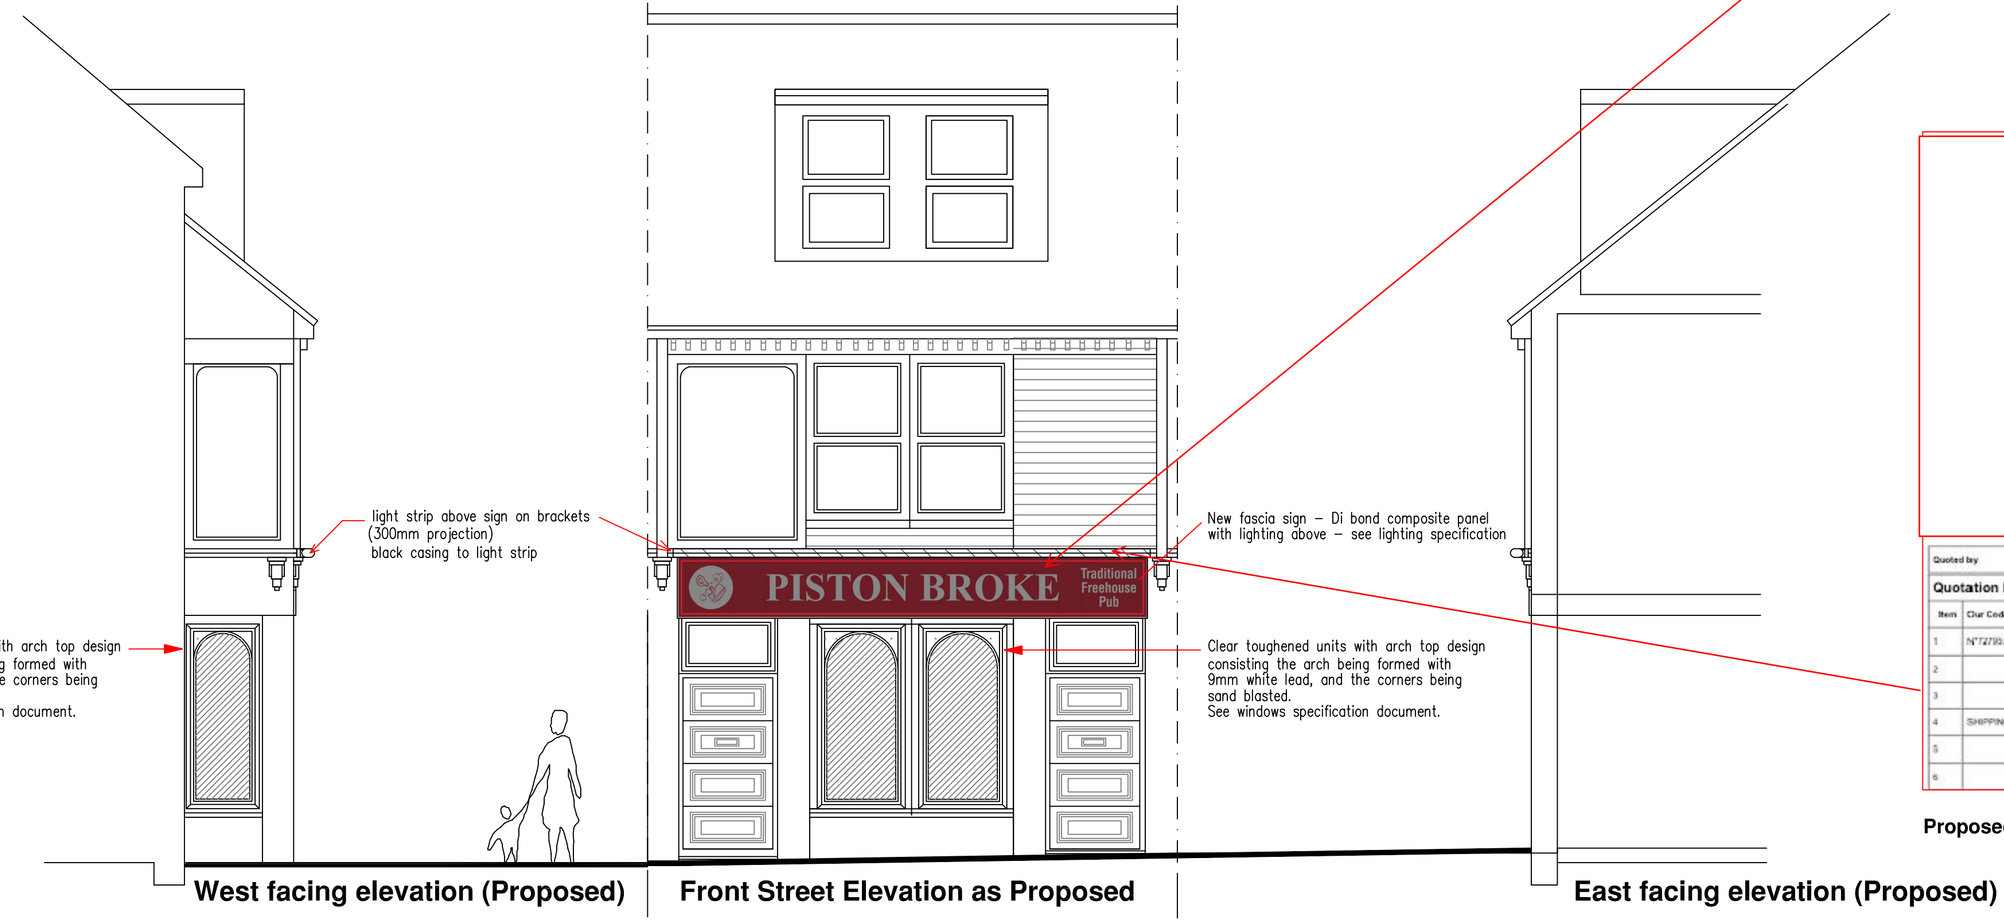

West facing elevation (Proposed) | Front Street Elevation as Proposed | East facing elevation (Proposed)

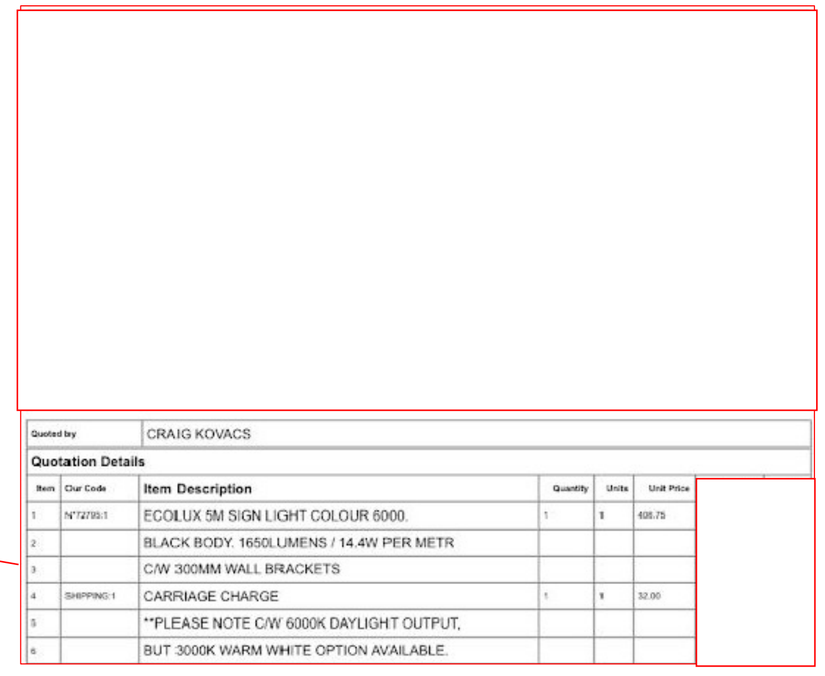

Quoted by	CRAIG KOVACS			
Quotation Details				
Item	Our Code	Item Description	Quantity	Units	Unit Price
1	N°72799:1	ECOLUX 5M SIGN LIGHT COLOUR 6000.	1	It	626.75
2		BLACK BODY. 1650LUMENS / 14.4W PER METR			
3		C/W 300MM WALL BRACKETS			
4	SHIPPING:1	CARRIAGE CHARGE	1	It	32.00
5		**PLEASE NOTE C/W 6000K DAYLIGHT OUTPUT,			
6		BUT 3000K WARM WHITE OPTION AVAILABLE.			

Proposed lighting specification

1 Part Ground Floor Plan As Proposed

1m 2m 3m 4m 5m 6m 7m 8m 9m 10m

1:50 Scale Bar

Project:

Proposed
new signage
& replacement windows At:
Piston Broke
88 High Street
Shoreham By Sea
West Sussex
BN43 5DB

Drawing title:

Plans & Elevations As Existing & Proposed

Client:

T Eaves

©Copyright of:

Architectural & Planning Services
7 Erringham Road
Shoreham By Sea
West Sussex
BN43 5NQ

BJW

01273 441009
07856899101
e-mail: benw@bjwarchitectural.co.uk
website: bjwarchitectural.co.uk

Scale:	Paper size
1:50 1:20	A1

Date:	Drawn:
17.6.2019	BJW

Drg. No.	Rev'n
01	

Note: All dimensions to be checked on site.