
BLOCK PLAN. SCALE 1:500

N

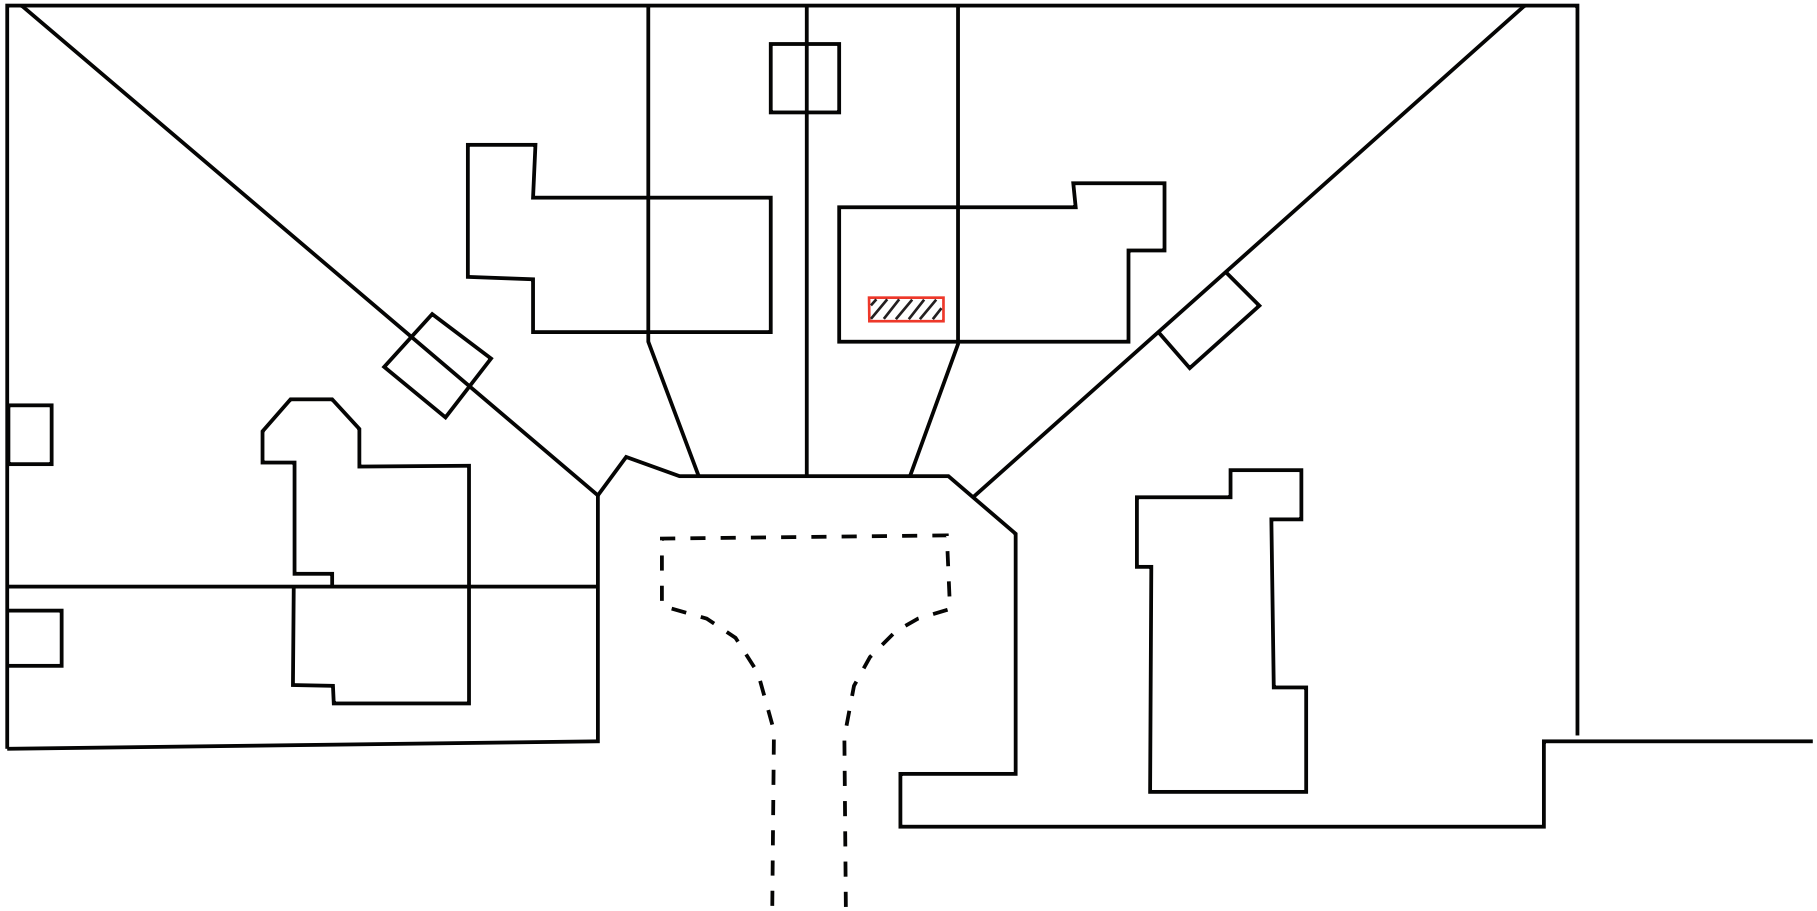

© copyright

ED63
ELEMENTAL DESIGN

elementaldesign63@gmail.com
07799 402 870
07754 093 904

9 FEVERSHAM CLOSE SHOREHAM BY SEA				Drawing Title: PROPOSED SITE BLOCK PLAN		1:500 Scale Bar 5m 10m 15m 20m
BLOCK PLAN	SCALE	1:500	A4	Drawing No.-.9FC.BPFD	Rev:	Drawn by - A.Ramus Date: 08-09-2020