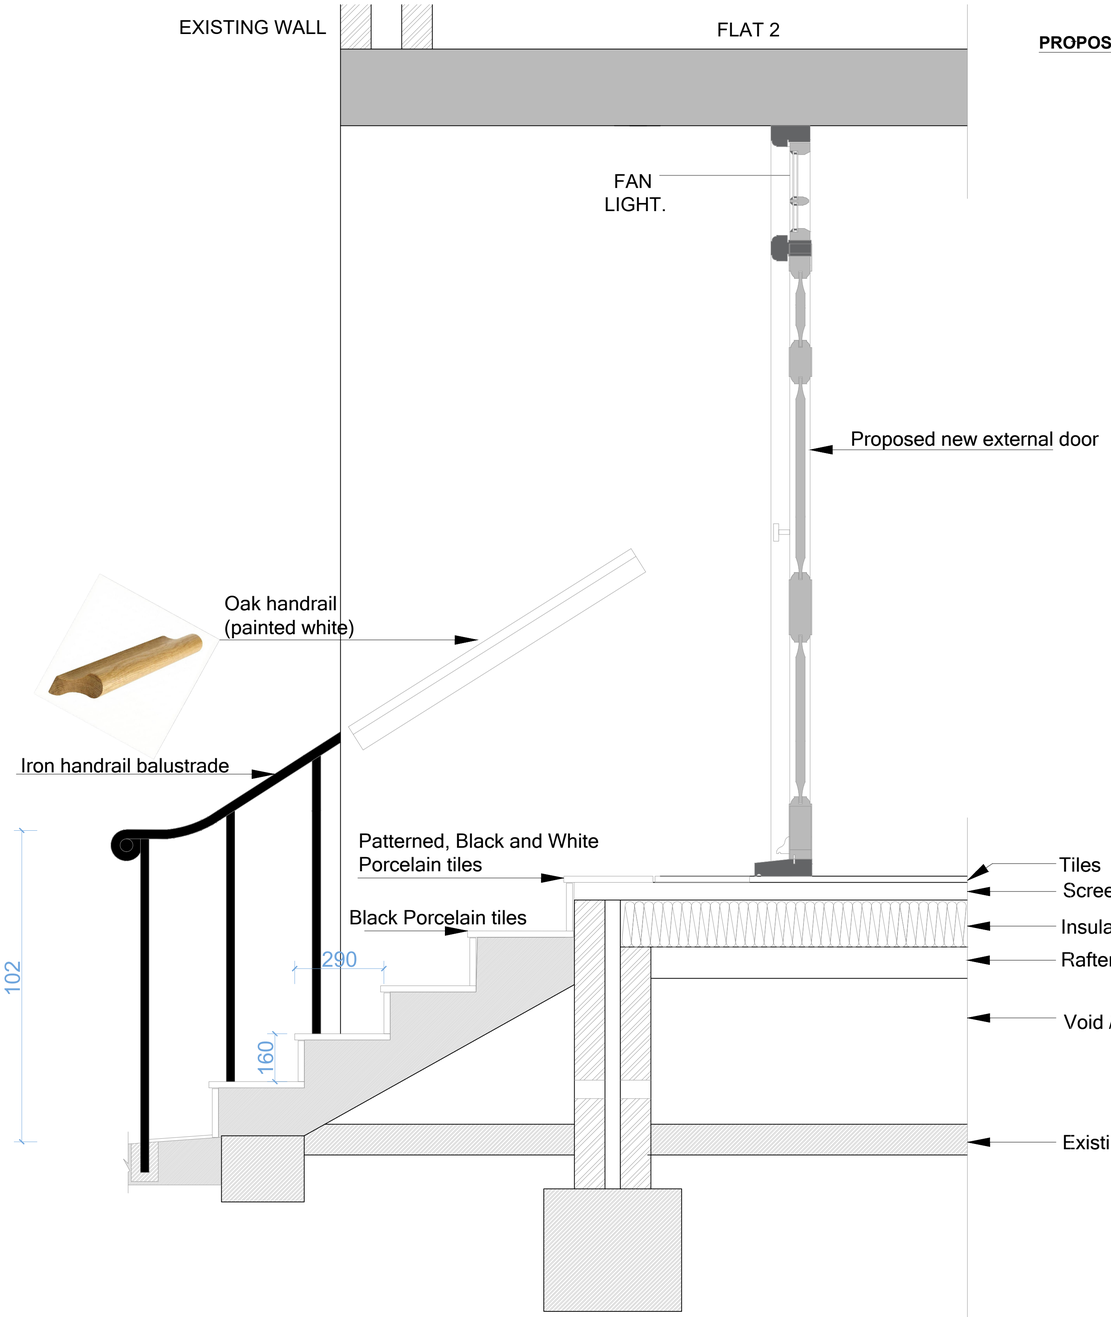

PROPOSED EXTERNAL DOOR
SCALE 1:10

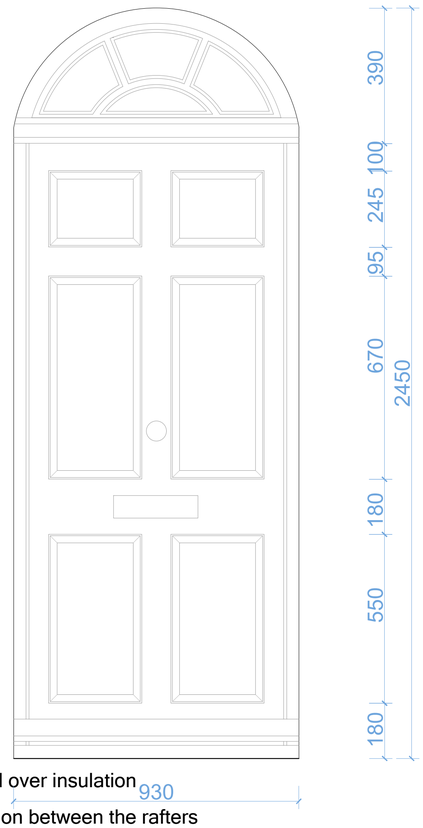

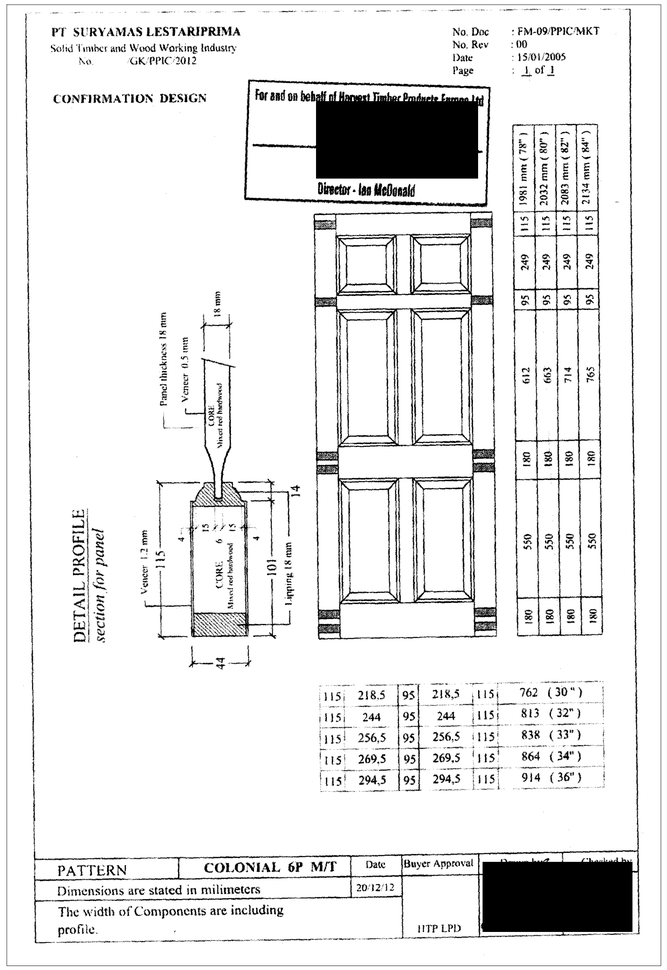
PT SURYAMAS LESTARIPRIMA
Solid Timber and Wood Working Industry
No. GK/PPIC/2012

No. Doc : FM-09/PPIC/MKT
No. Rev : 00
Date : 15/01/2005
Page : 1 of 1

CONFIRMATION DESIGN

For and on behalf of Harvest Timber Products Europe Ltd
[redacted]
Director - Ian McDonald

DETAIL PROFILE
section for panel

115	218.5	95	218,5	115	762 (30")		
115	244	95	244	115	813 (32")		
115	256,5	95	256,5	115	838 (33")		
115	269,5	95	269,5	115	864 (34")		
115	294,5	95	294,5	115	914 (36")		

180	550	180	612	95	249	115	1981 mm (78")
180	550	180	663	95	249	115	2032 mm (80")
180	550	180	714	95	249	115	2083 mm (82")
180	550	180	765	95	249	115	2134 mm (84")

PATTERN	COLONIAL 6P M/T	Date	Buyer Approval	[redacted]	
Dimensions are stated in milimeters		20/12/12			
The width of Components are including profile.			HTP LPD		

PATTERNED BLACK AND WHITE PORCELAIN TILES

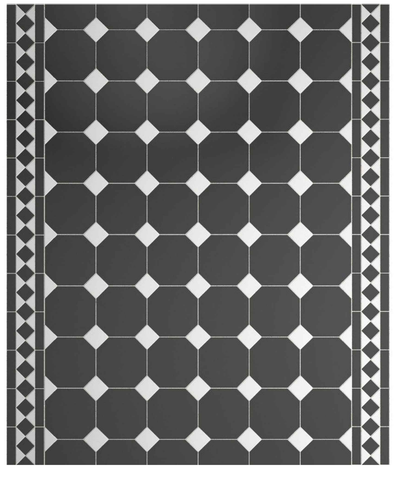

BLACK PORCELAIN TILES

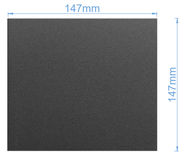

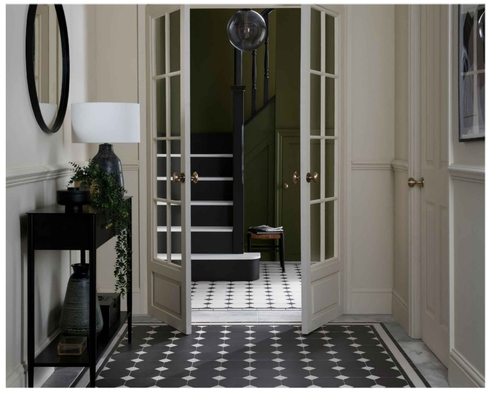

PROPOSED DOOR DETAIL (PLAN)
SCALE 1:1

NOTES:

Plans drawn are indicative. Plans are not created with accurate surveying equipment and methods, it is therefore likely that discrepancies in dimension may be discovered. Check all dimensions on site before any work commences. All goods, material and workmanship must conform to current building regulations, British standards and codes of practice. Do not scale off this drawing except for planning purposes. Drawing to be printed in A1.

0 0.1 0.2 0.3 0.4 0.5m
Scale 1:10

0 0.05 0.1 0.15 0.2 0.25m
Scale 1:5

0 100 200 300 400 500mm
Scale 1:1

PROJECT:	11 MONTAGUE PLACE - WORTHING - BN11 3BG
CLIENT:	CONNAUGHT HOUSE (MARINE PARADE) LIMITED
DESIGN:	JONIDA MURATAJ
TITLE:	EXTERNAL DOOR DETAILS
10.05.2020	SCALE: 1:1 - 1:5 @ A1 / STATUS: FULL APPLICATION
	REV: B / DRAWING NO: A-24