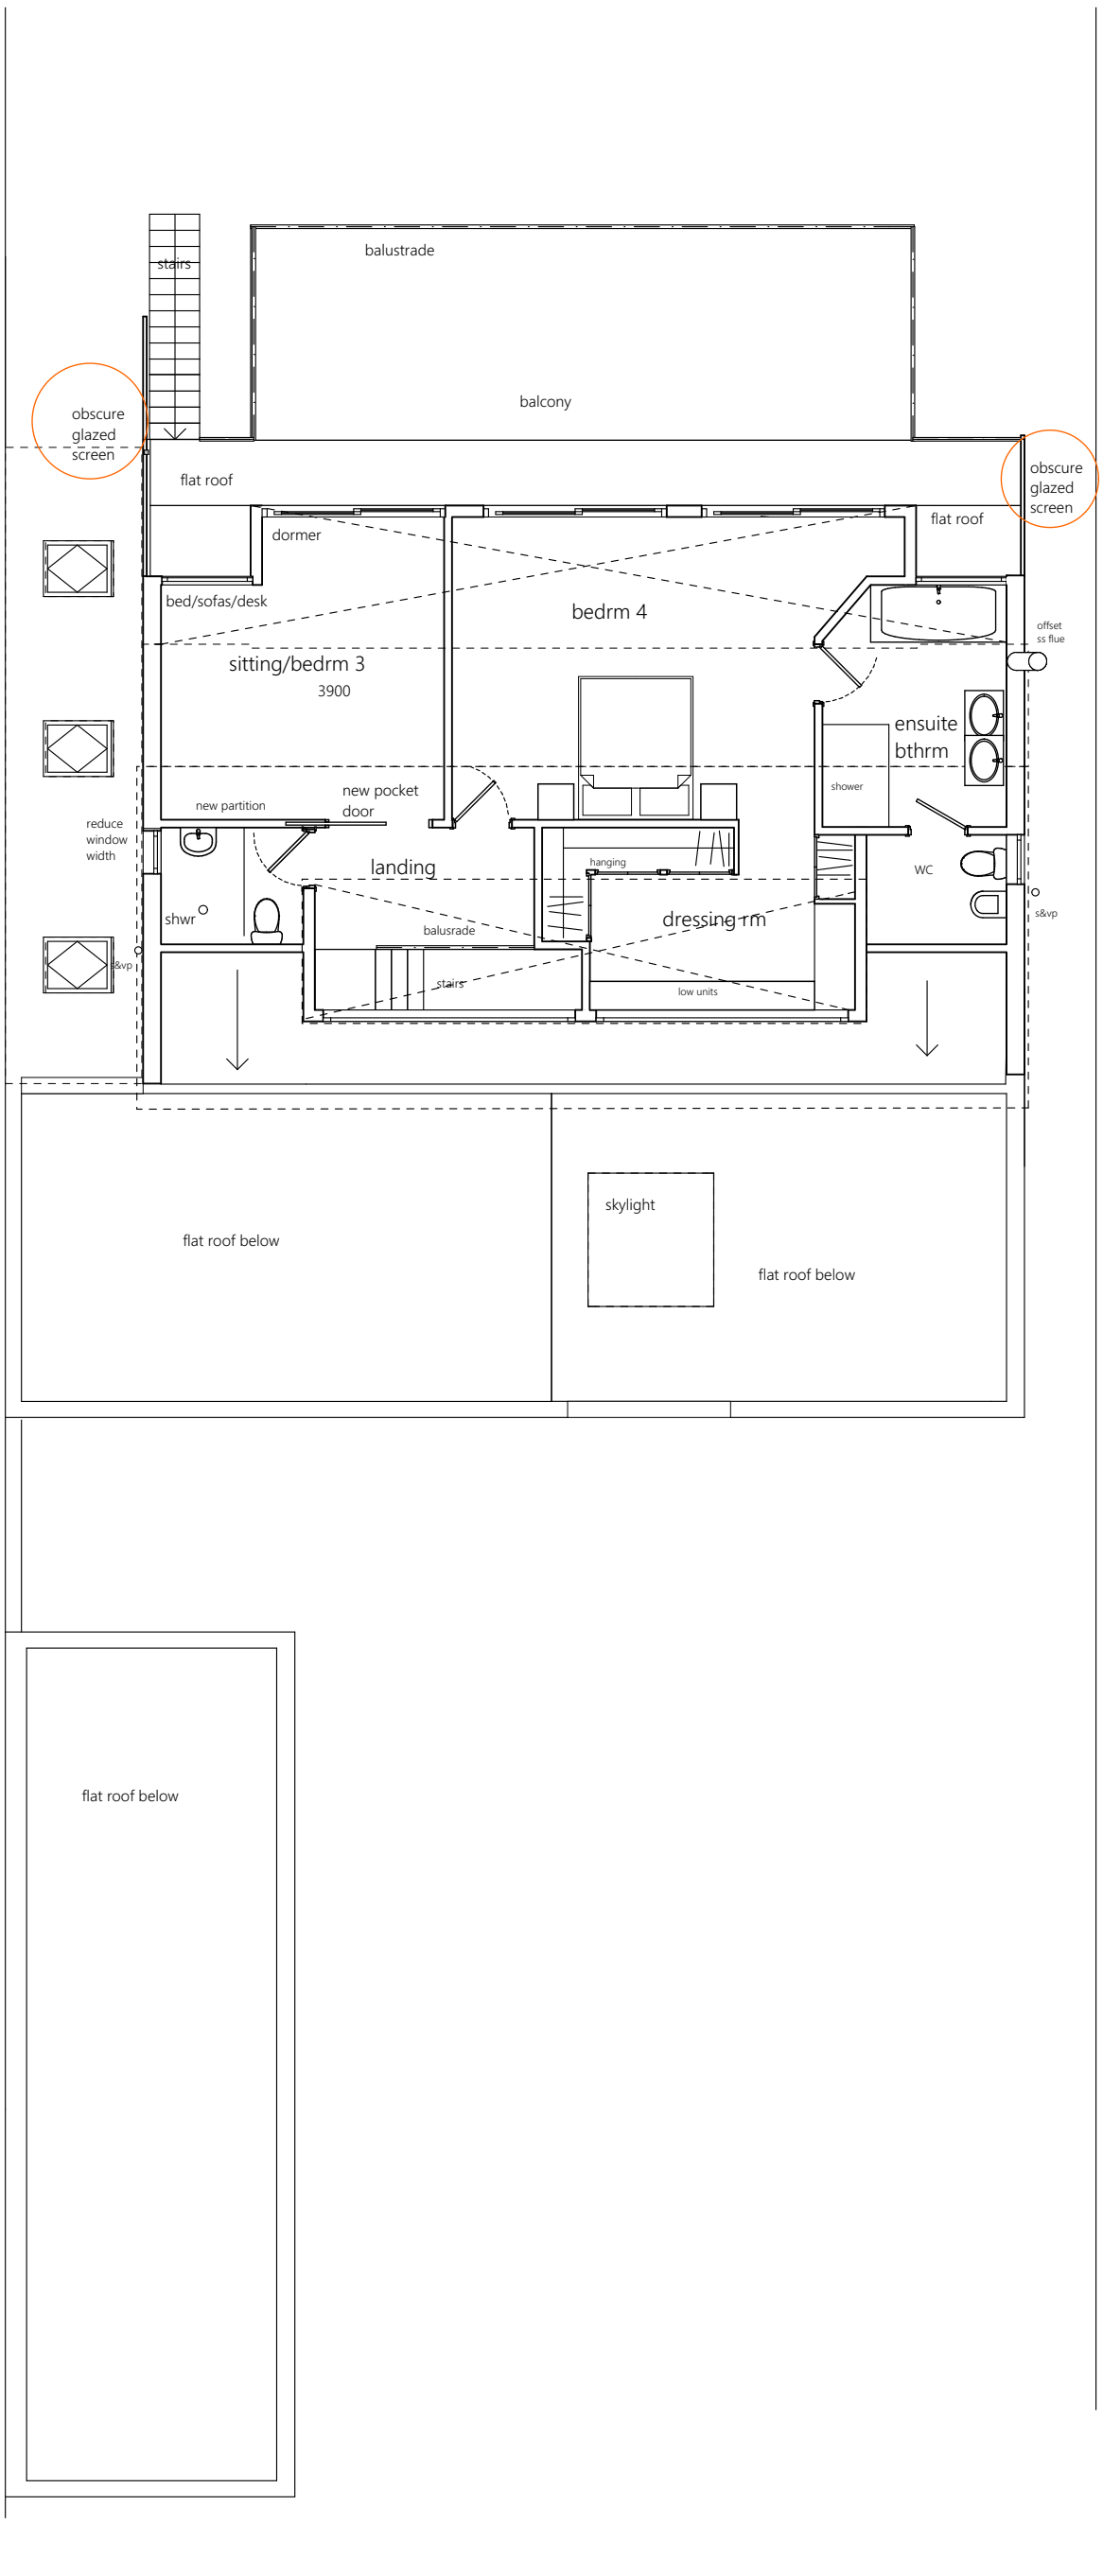

112 Old Fort Road, Shoreham-by-Sea BN43 5HB
Alterations and Improvements

PROPOSED FIRST FLOOR

OP owen powell ltd architects
82 Gloucester Road Brighton BN1 4AP
01273 69 66 55 op@owen-powell.com

March 2021 | 1:100@A3 | 2035/5/A